



NEWBERRY COUNTY
SUBERTOWN ROAD/GARY STREET
SIDEWALK PROJECT
CDBG PROJECT # 4-CE-22-09
BID PLAN SET

ISSUED FOR BID ON: 9.24.2026

PREPARED FOR:
NEWBERRY COUNTY, SOUTH CAROLINA

1309 COLLEGE STREET, NEWBERRY, SC 28108
843.563.0100

PROJECT LOCATION:
SUBERTOWN ROAD FROM YOUNG LANE TO GARY STREET (S-36-188) AND
GARY STREET FROM SUBERTOWN ROAD (S-36-578) TO LOWRY STREET (S-36-393)
WHITMIRE, SC 29178



VICINITY MAP

PROJECT OWNER

NEWBERRY COUNTY
JEFF SHACKER
COUNTY ADMINISTRATOR
1309 COLLEGE STREET
NEWBERRY, SC 28108
PHONE: (803) 321-2100
EMAIL: jshacker@newberrycounty.gov

CIVIL ENGINEER/LANDSCAPE ARCHITECT

THE LANDPLAN GROUP SOUTH, INC.
1206 SCOTT STREET
COLUMBIA, SC 29201
PHONE: 803.256.0562
EMAIL: ADMIN@LANDPLANSOUTH.COM

SHEET INDEX

CIVIL AND LANDSCAPE DRAWINGS	
01	COVER SHEET
02	GENERAL NOTES
03-04	EXISTING CONDITIONS
05-06	DEMOLITION PLAN
07	TYPICAL SECTIONS
08-09	LAYOUT PLAN
10-11	EROSION CONTROL PLAN
12-13	GRADING AND DRAINAGE PLAN
14	SIDEWALK PROFILES - NOT IN THIS SET
15	DRAINAGE PROFILES - NOT IN THIS SET
16-20	DETAILS
S1	STRUCTURAL DETAILS

THE LANDPLAN GROUP SOUTH

LANDSCAPE ARCHITECTURE • ENGINEERING • PLANNING

1206 SCOTT STREET

COLUMBIA, SC 29201

803.256.0562

WWW.LANDPLANSOUTH.COM

REVISION	BY	APPD.	MM.DD.YY
1.			
2.			
3.			
4.			
5.			

FILE NAME: 1192_CS_GN



CAL

CWH

CHD

DGN

MM.DD.YY

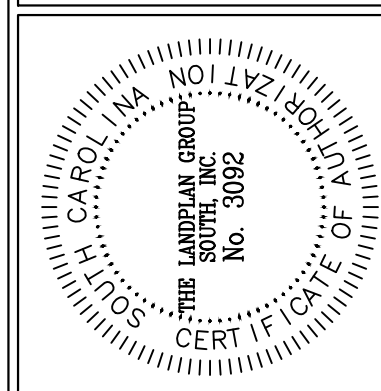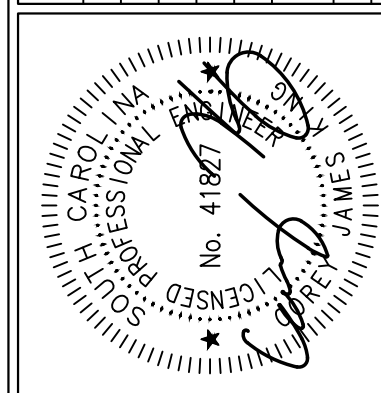

SUBERTOWN RD/GARY ST SIDEWALK PROJECT
BID PLAN SET
WHITMIRE, SC NEWBERRY COUNTY
COVER SHEET

JOB #: 1192
SCALE: AS SHOWN
SHEET: 1 OF 20



S:\Drawings\1192\Whitire Subertown Road\Drawings\Production Drawings\1192_CS_GN.dwg

© COPYRIGHT RESERVED - REPRODUCTION OR USE FOR ANY OTHER PURPOSE THAN THAT AUTHORIZED BY THE LANDPLAN GROUP SOUTH, INC. IS FORBIDDEN

S:\Drawing\1109\1109-WhitMire_Subertown_Road\Drawing\Production_Drawing\1109_CS_04.dwg SUBERTOWN ROAD DRAINAGE PRODUCTION DRAWING 1109 CS 04.dwg

GENERAL NOTES:

- THIS DRAWING IS BASED ON A SURVEY PREPARED BY HUNSINGER LONG ASSOCIATES, LLC., LOCATED AT 126 PINE POINT DRIVE, LEXINGTON, SC 29072.
- THE EXISTING UNDERGROUND UTILITIES SHOWN HEREON ARE BASED UPON AVAILABLE INFORMATION. THE CONTRACTOR SHALL BE RESPONSIBLE FOR DETERMINING THE EXACT LOCATION OF ALL UTILITIES PRIOR TO BEGINNING ANY WORK. IF UTILITIES OTHER THAN THOSE SHOWN HEREON ARE ENCOUNTERED, THE CONTRACTOR SHALL NOTIFY THE ENGINEER IMMEDIATELY AND TAKE APPROPRIATE MEASURES TO PROTECT THE LINE(S) AND ENSURE CONTINUED SERVICE. DAMAGE CAUSED TO EXISTING UTILITIES BY THE CONTRACTOR SHALL BE REPAIRED BY THE CONTRACTOR AT NO ADDITIONAL COST TO THE OWNER. THE CONTRACTOR SHALL VERIFY THE CONNECTION POINTS OF NEW UTILITIES TO EXISTING UTILITIES PRIOR TO BEGINNING CONSTRUCTION.
- ALL CONTRACTORS/SUBCONTRACTORS/PERSONS THAT WILL BE ENGAGED IN LAND DISTURBING ACTIVITIES SHALL COMPLY WITH ALL EROSION CONTROL AND STORMWATER POLLUTION PREVENTION REQUIREMENTS CONTAINED THROUGHOUT THE DRAWINGS, SPECIFICATIONS, AND PERMITS.
- CONTRACTOR SHALL FIELD VERIFY ALL EXISTING CONDITIONS AND DETERMINE THE EXTENT OF WORK PRIOR TO ANY AND ALL CONSTRUCTION AND PROMPTLY NOTIFY OWNER OF ANY DISCREPANCIES BETWEEN ACTUAL SITE CONDITIONS AND THE CONTRACT DOCUMENTS.CONTRACTOR NOT TO PROCEED UNTIL FURTHER DIRECTION HAS BEEN GIVEN BY THE OWNER.
- CONTRACTOR SHALL BE RESPONSIBLE FOR TIMELY COORDINATION AND COOPERATION WITH ALL OTHER CONTRACTORS AND UTILITY COMPANIES THROUGHOUT THE CONSTRUCTION PROCESS.
- CONTRACTOR SHALL BE FAMILIAR WITH AND SHALL COMPLY WITH ALL REQUIREMENTS OF THE LOCAL MUNICIPALITY(ES) AND STATE HAVING JURISDICTION. NOTIFY THE OWNER IMMEDIATELY OF ANY DISCREPANCY BETWEEN THE PLANS AND APPLICABLE CODES. CONTRACTOR NOT TO PROCEED UNTIL FURTHER DIRECTION HAS BEEN GIVEN BY THE OWNER.
- CONTRACTOR SHALL PROVIDE HIS OWN LINE AND GRADE.
- CONTRACTOR SHALL COORDINATE BI-MONTHLY MEETINGS. THE CONTRACTOR SHALL BE PREPARED TO DISCUSS PROGRESS AND SCHEDULE AT THESE MEETINGS.
- THE CONTRACTOR IS RESPONSIBLE FOR FIELD STAKING ALL CONSTRUCTION ELEMENTS AND REVIEWING THIS LAYOUT WITH THE OWNER PRIOR TO BEGINNING ANY CONSTRUCTION.
- THE CONTRACTOR IS ADVISED THAT THE LOCATION OF THE WORK SHOWN ON THE DRAWINGS IS SUBJECT TO SLIGHT ADJUSTMENT IN THE FIELD TO AVOID NEW AND EXISTING UTILITIES AND AS FIELD CONDITIONS DICTATE. ALL CHANGES SHALL BE AUTHORIZED BY THE ENGINEER AND OWNER. THERE WILL BE NO ADDITIONAL COMPENSATION FOR MAKING THESE ADJUSTMENTS UNLESS THE ADJUSTMENT CHANGES THE SCOPE OF THE WORK AS STATED IN THE GENERAL CONDITIONS.
- CONTRACTOR SHALL SCHEDULE THE WORK OF THE PROJECT TO FACILITY ACTIVITY ALONG THE COMMERCIAL CORRIDOR. THE PREFERRED SEQUENCE OF WORK IN THIS PROJECT AND CONSTRUCTION PARAMETERS SHALL BE APPROVED BY THE OWNER.
- CONTRACTOR TO MAINTAIN ACCESS TO ALL DRIVEWAYS AND ROADWAYS DURING CONSTRUCTION.
- CONTRACTOR SHALL MAINTAIN TRAFFIC IN ALL DIRECTIONS AT ALL TIMES. ANY TRAFFIC REROUTING SHALL BE SUBMITTED TO THE SCDOT AND THE TOWN OF WHITMIRE FOR APPROVAL PRIOR TO ANY LANE CLOSURES OR REROUTING OF TRAFFIC. IN ADDITION THE CONTRACTOR SHALL NOTIFY THE OWNER, FIRE DEPARTMENT, POLICE DEPARTMENT, AND ANY OTHER EMERGENCY AGENCIES OF ANY CLOSURE AND TRAFFIC REROUTING AT LEAST 24 HOURS PRIOR TO ANY CLOSURES.
- THE CONTRACTOR SHALL PROVIDE SHOP DRAWINGS AND SAMPLES FOR ALL MATERIALS AND EQUIPMENT TO BE INSTALLED PRIOR TO ORDERING.
- WHERE NEW CONSTRUCTION IS TO TAKE PLACE, THE CONTRACTOR IS RESPONSIBLE FOR RELOCATING ANY MATERIAL, I.E. SIGNAGE, LIGHT POLE, ETC. AT HIS OR HER OWN EXPENSE.
- ALL UNDERGROUND CONSTRUCTION SHALL BE COMPLETED AND ACCEPTED BY THE ENGINEER PRIOR TO NEW SURFACE CONSTRUCTION.
- ALL STRUCTURES ADJACENT TO CONCRETE PAVEMENT SHALL HAVE EXPANSION MATERIAL BETWEEN THE STRUCTURE AND THE NEW OR EXISTING PAVEMENT.
- OFF-SITE BORROW NECESSARY FOR THE CONSTRUCTION OF THIS PROJECT SHALL BE PROVIDED BY THE CONTRACTOR FROM SOURCES DEVELOPED BY THE CONTRACTOR. CONTRACTOR TO HAUL IN/OUT THE NECESSARY DIRT AT THE CONTRACTOR'S EXPENSE TO COMPLETE THE PROJECT PER THE PLANS AND SPECIFICATIONS. EXCESS DIRT SHALL BE HAULED OFF-SITE AT THE CONTRACTOR'S EXPENSE.
- ALL FILL MATERIAL SHALL BE FREE FROM ROOTS, ORGANIC MATTER, AND TRASH. STONES SHALL HAVE A MAXIMUM DIMENSION OF SIX INCHES.
- THE CONTRACTOR SHALL NOTIFY THE ENGINEER IF UNSUITABLE MATERIAL IS DISCOVERED PRIOR TO BEGINNING ANY REMOVAL OPERATION.
- CONTRACTOR SHALL GRADE ALL AREAS TO DRAIN FOR POSITIVE FLOW AWAY FROM ALL STRUCTURES AND BUILDINGS PRIOR TO FINAL APPROVAL.
- THE DESIGN ADEQUACY AND SAFETY OF ALL BRACING, SHORING AND TEMPORARY SUPPORTS, ETC. IS THE SOLE RESPONSIBILITY OF THE CONTRACTOR.
- IT IS THE RESPONSIBILITY OF THE CONTRACTOR TO OBTAIN THE SERVICES OF A QUALIFIED GEOTECHNICAL ENGINEER WHO SHALL PERFORM INVESTIGATIONS TO VERIFY THAT ALL WORK IS ACCOMPLISHED IN ACCORDANCE WITH THE SPECIFICATIONS. THE GEOTECHNICAL REPORTS NEED TO BE PROVIDED TO THE OWNER AS PERFORMED IN PDF FORMAT (DIGITALLY).
- ALL WORK WILL BE PERFORMED IN ACCORDANCE WITH THE REQUIREMENTS OF THE TOWN OF WHITMIRE, NEWBERRY COUNTY, SCDOT, AND SCDEHC.
- IN PERFORMING CONSTRUCTION OBSERVATION VISITS TO THE JOBSITE, THE ENGINEER SHALL HAVE NO CONTROL OVER NOR RESPONSIBILITY FOR THE CONTRACTOR'S MEANS, METHODS, SEQUENCE, TECHNIQUES OR PROCEDURES IN PERFORMING THE WORK.
- THE CONTRACTOR'S MEANS, METHODS, SEQUENCE, TECHNIQUES OR PROCEDURES IN PERFORMING THE WORK IS SOLELY THE RESPONSIBILITY OF THE CONTRACTOR, WHO IS ALSO RESPONSIBLE FOR COMPLYING WITH ALL HEALTH AND SAFETY PRECAUTIONS AS REQUIRED BY ANY REGULATORY AGENCY.
- IT IS THE CONTRACTOR'S RESPONSIBILITY FOR DESIGN, ADEQUACY AND IMPLEMENTATION OF ALL DEWATERING. DISCHARGES FROM DEWATERING DEVICES SHALL BE EQUIPPED SO AS TO PREVENT EROSION AND/OR DEPOSITION OF SEDIMENT BEYOND CONSTRUCTION LIMITS.
- CONTRACTOR TO PROVIDE ALL REQUIRED SCDEHC SWPPP INSPECTIONS BY A THIRD PARTY INSPECTOR.
- ALL DISTURBED AREAS TO BE GRASSED/LANDSCAPED PER PLANS AND SPECIFICATIONS.
- CONTRACTOR TO HAUL IN/OUT THE NECESSARY DIRT AT THE CONTRACTOR'S EXPENSE TO COMPLETE THE PROJECT PER THE PLANS AND SPECIFICATIONS.
- CONTRACTOR TO PROVIDE AN AS-BUILT OF THE NEWLY INSTALLED WORK IN AN AUTOCAD DIGITAL FORMAT IN SAME COORDINATE SYSTEM AS THE ORIGINAL CONSTRUCTION DOCUMENTS AND ACCEPTABLE TO THE ENGINEER.

UTILITY NOTES:

- EXISTING UNDERGROUND UTILITIES ARE SHOWN ON THE DRAWINGS BASED ON THE BEST AVAILABLE INFORMATION PROVIDED BY THE SURVEYOR. IT IS THE CONTRACTORS RESPONSIBILITY TO CONTACT THE UTILITY COMPANIES PRIOR TO ANY EXCAVATION TO VERIFY ACTUAL FIELD LOCATION, PROTECTION, AND/OR RELOCATION OF EXISTING UTILITY LINES IN CONFLICT OR ADJACENT TO THE PROPOSED WORK.
- CONTRACTOR TO INSTALL POLES AND FIXTURES ACCORDING TO MANUFACTURER'S SPECIFICATIONS. CONTRACTOR RESPONSIBLE FOR ALL ELECTRIC WORK AND CONDUIT NECESSARY TO PROVIDE POWER TO LIGHTING AND ELECTRICAL SHOWN ON PLANS. ALL COORDINATION WITH DUKE ENERGY IS THE CONTRACTOR'S RESPONSIBILITIES.

LAYOUT NOTES:

- ALL DIMENSIONS ARE TAKEN FROM FACE OF CURB, EDGE OF PAVEMENT, OR WALL UNLESS OTHERWISE NOTED.
- LAYOUT PLANS AND THE DETAILS SHEETS SHOW THE LAYOUT FOR THE WORK TO BE DONE. IF IT IS DISCOVERED THAT THERE IS A DIFFERENCE BETWEEN THE SCALED DIMENSIONS AND LAYOUT, THE CONTRACTOR SHALL NOTIFY THE ENGINEER FOR CLARIFICATION.
- THE CONTRACTOR SHALL LAYOUT ENTIRE JOB TO BE REVIEWED BY THE OWNER OR OWNER'S REPRESENTATIVE PRIOR TO BEGINNING ANY CONSTRUCTION.

EROSION CONTROL NOTES:

- IF NECESSARY, SLOPES WHICH EXCEED EIGHT (8) VERTICAL FEET SHOULD BE STABILIZED WITH SYNTHETIC OR VEGETATIVE MATS, IN ADDITION TO GRASSING/HYDROSEEDING. IT MAY BE NECESSARY TO INSTALL TEMPORARY SLOPE DRAINS DURING CONSTRUCTION. TEMPORARY BERMS MAY BE NEEDED UNTIL THE SLOPE IS BROUGHT TO GRADE.
- STABILIZATION MEASURES SHALL BE INITIATED AS SOON AS PRACTICABLE IN PORTIONS OF THE SITE WHERE CONSTRUCTION ACTIVITIES HAVE TEMPORARILY OR PERMANENTLY CEASED, BUT IN NO CASE MORE THAN FOURTEEN (14) DAYS AFTER WORK HAS CEASED, EXCEPT AS STATED BELOW.
 - WHERE STABILIZATION BY THE 14TH DAY IS PRECLUDED BY SNOW COVER OR FROZEN GROUND CONDITIONS STABILIZATION MEASURES MUST BE INITIATED AS SOON AS PRACTICABLE.
 - WHERE CONSTRUCTION ACTIVITY ON A PORTION OF THE SITE IS TEMPORARILY CEASED, AND EARTH-DISTURBING ACTIVITIES WILL BE RESUMED WITHIN 14 DAYS, TEMPORARY STABILIZATION MEASURES DO NOT HAVE TO BE INITIATED ON THAT PORTION OF THE SITE.
- ALL SEDIMENT AND EROSION CONTROL DEVICES SHALL BE INSPECTED ONCE EVERY CALENDAR WEEK. IF PERIODIC INSPECTION OR OTHER INFORMATION INDICATES THAT A BMP HAS BEEN INAPPROPRIATELY INSTALLED, THE PERMITTEE MUST ADDRESS THE NECESSARY REPLACEMENT OR MODIFICATION REQUIRED TO CORRECT THE BMP WITHIN 48 HOURS OF IDENTIFICATION.
- PROVIDE SILT FENCE AND/OR OTHER CONTROL DEVICES, AS MAY BE REQUIRED, TO CONTROL SOIL EROSION DURING UTILITY CONSTRUCTION. ALL DISTURBED AREAS SHALL BE CLEANED, GRADED, AND STABILIZED WITH GRASSING IMMEDIATELY AFTER THE UTILITY INSTALLATION. FILL, COVER, AND TEMPORARY SEEDING AT THE END OF EACH DAY ARE RECOMMENDED. IF WATER IS ENCOUNTERED WHILE TRENCHING, THE WATER SHOULD BE FILTERED TO REMOVE ANY SEDIMENTS BEFORE BEING PUMPED BACK INTO ANY WATERS OF THE STATE.
- ALL EROSION CONTROL DEVICES SHALL BE PROPERLY MAINTAINED DURING ALL PHASES OF CONSTRUCTION UNTIL THE COMPLETION OF ALL CONSTRUCTION ACTIVITIES AND ALL DISTURBED AREAS HAVE BEEN STABILIZED. ADDITIONAL CONTROL DEVICES MAY BE REQUIRED DURING CONSTRUCTION, IN ORDER TO CONTROL EROSION AND/OR OFFSITE SEDIMENTATION. ALL TEMPORARY CONTROL DEVICES SHALL BE REMOVED ONCE CONSTRUCTION IS COMPLETED AND THE SITE IS STABILIZED.
- THE CONTRACTOR MUST TAKE NECESSARY ACTION TO MINIMIZE TRACKING OF MUD ONTO PAVED ROADWAY(S) FROM CONSTRUCTION AREAS AND THE GENERATION OF DUST. THE CONTRACTOR SHALL DAILY REMOVE MUD/SOIL FROM PAVEMENT, AS MAY BE REQUIRED.
- RESIDENTIAL SUBDIVISIONS REQUIRE EROSION CONTROL FEATURES FOR INFRASTRUCTURE AS WELL AS FOR INDIVIDUAL LOT CONSTRUCTION. INDIVIDUAL PROPERTY OWNERS SHALL FOLLOW THESE PLANS DURING CONSTRUCTION OR OBTAIN APPROVAL OF AN INDIVIDUAL PLAN IN ACCORDANCE WITH S.C. REG. 72-300 ET SEQ AND SCR1000000.
- TEMPORARY DIVERSION BERMS AND/OR DITCHES WILL BE PROVIDED AS NEEDED DURING CONSTRUCTION TO PROTECT WORK AREAS FROM UPSLOPE RUNOFF AND/OR DIVERT SEDIMENT LADEN WATER TO APPROPRIATE TRAPS OR STABLE OUTLETS.
- ALL WATERS OF THE STATE (WoS), INCLUDING WETLANDS, ARE TO BE FLAGGED OR OTHERWISE CLEARLY MARKED IN THE FIELD. A DOUBLE ROW OF SILT FENCE IS TO BE INSTALLED IN ALL AREAS WHERE A 50-FT BUFFER CANT BE MAINTAINED BETWEEN THE DISTURBED AREA AND ALL WoS. A 10-FT BUFFER SHOULD BE MAINTAINED BETWEEN THE LAST ROW OF SILT FENCE AND ALL WOs.
- LITTER, CONSTRUCTION DEBRIS, OILS, FUELS, AND BUILDING PRODUCTS WITH SIGNIFICANT POTENTIAL FOR IMPACT (SUCH AS STOCKPILES OF FRESHLY TREATED LUMBER) AND CONSTRUCTION CHEMICALS THAT COULD BE EXPOSED TO STORM WATER MUST BE PREVENTED FROM BECOMING A POLLUTANT SOURCE IN STORM WATER DISCHARGES.
- A COPY OF THE SWPPP, INSPECTION RECORDS, AND RAINFALL DATA MUST BE RETAINED AT THE CONSTRUCTION SITE OR A NEARBY LOCATION EASILY ACCESSIBLE DURING NORMAL BUSINESS HOURS, FROM THE DATE OF COMMENCEMENT OF CONSTRUCTION ACTIVITIES TO THE DATE THAT THE FINAL STABILIZATION IS REACHED.
- INITIATE STABILIZATION MEASURES ON ANY EXPOSED SLOPE (3H:1V OR GREATER) WHERE LAND-DISTURBING ACTIVITIES HAVE PERMANENTLY OR TEMPORARILY CEASED, AND WILL NOT RESUME FOR A PERIOD OF SEVEN (7) CALENDAR DAYS.
- MINIMIZE SOIL COMPACTION AND, UNLESS INFEASIBLE, PRESERVE TOPSOIL.
- MINIMIZE THE DISCHARGE OF POLLUTANTS FROM EQUIPMENT AND VEHICLE WASHING, WHEEL WASH WATER, AND OTHER WASH WATERS. WASH WATERS MUST BE TREATED IN A SEDIMENT BASIN OR ALTERNATIVE CONTROL THAT PROVIDES EQUIVALENT OR BETTER TREATMENT PRIOR TO DISCHARGE.
- MINIMIZE THE DISCHARGE OF POLLUTANTS FROM DEWATERING OF TRENCHES AND EXCAVATED AREAS. THESE DISCHARGES ARE TO BE ROUTED THROUGH APPROPRIATE BMPs (SEDIMENT BASIN, FILTER BAG, ETC.).
- THE FOLLOWING DISCHARGES FROM SITES ARE PROHIBITED:
 - WASTEWATER FROM WASHOUT OF CONCRETE, UNLESS MANAGED BY AN APPROPRIATE CONTROL
 - WASTEWATER FROM WASHOUT AND CLEANOUT OF STUCCO, PAINT, FROM RELEASE OILS, CURING COMPOUNDS AND OTHER CONSTRUCTION MATERIALS
 - FUELS, OILS, OR OTHER POLLUTANTS USED IN VEHICLE AND EQUIPMENT OPERATION AND MAINTENANCE
 - SOAPS OR SOLVENTS USED IN VEHICLE AND EQUIPMENT WASHING
- AFTER CONSTRUCTION ACTIVITIES BEGIN, INSPECTIONS MUST BE CONDUCTED AT A MINIMUM OF AT LEAST ONCE EVERY CALENDAR WEEK AND MUST BE CONDUCTED UNTIL FINAL STABILIZATION IS REACHED ON ALL AREAS OF THE CONSTRUCTION SITE. INSPECTIONS TO BE PERFORMED BY A SCDEHC CEPSCI CERTIFIED INSPECTOR.
- IF EXISTING BMPs NEED TO BE MODIFIED OR IF ADDITIONAL BMPs ARE NECESSARY TO COMPLY WITH THE REQUIREMENTS OF THIS PERMIT AND/OR SC'S WATER QUALITY STANDARDS, IMPLEMENTATION MUST BE COMPLETED BEFORE THE NEXT STORM EVENT WHENEVER PRACTICABLE. IF IMPLEMENTATION BEFORE THE NEXT STORM EVENT IS IMPRACTICABLE, THE SITUATION MUST BE DOCUMENTED IN THE SWPPP AND ALTERNATIVE BMPs MUST BE IMPLEMENTED AS SOON AS REASONABLY POSSIBLE.
- A PRE-CONSTRUCTION CONFERENCE MUST BE HELD FOR EACH CONSTRUCTION SITE WITH AN APPROVED ON-SITE SWPPP PRIOR TO THE IMPLEMENTATION OF CONSTRUCTION ACTIVITIES. FOR NON-LINEAR PROJECTS THAT DISTURB MORE THAN 10 ACRES OR MORE THIS CONFERENCE MUST BE HELD ON-SITE UNLESS THE DEPARTMENT HAS APPROVED OTHERWISE.
- SILT FENCING LINE ON EROSION CONTROL PLAN SHEETS ARE SHOWN FOR GRAPHICAL PURPOSES. SILT FENCING SHALL BE PLACED AT THE LIMITS OF DISTURBANCE
- THE DISTURBED AREA IS APPROXIMATELY 0.59 AC (REFER TO EROSION CONTROL PLANS FOR LIMITS OF DISTURBANCE).

SIDEWALK, PAVING, AND GRADING:

- THE NEW SIDEWALKS, ROADS, LANDSCAPED ISLANDS, AND CROSSWALKS SHALL BE GRADED IN ACCORDANCE WITH THE PROPOSED ELEVATIONS SHOWN IN THE GRADING AND DRAINAGE PLANS. IN CASES WHERE THE GRADES ARE NOT SHOWN, THE PROPOSED GRADE WILL BE INTERPOLATED BETWEEN SPOT ELEVATIONS. GENERALLY, THE FINISHED SURFACE ARE GRADED FOR PROPER CONVEYANCE OF STORMWATER RUNOFF TO NEW AND EXISTING DRAINAGE INLETS.
- THE CONTRACTOR SHALL ADJUST, AS NECESSARY, THE EXISTING MANHOLE COVERS, DRAINAGE GRATES, VENT GRATES, VALVE COVERS, ETC. TO MATCH GRADE OF NEW ASPHALT PAVEMENT. CONCRETE SIDEWALK SURFACES, OR NEWLY GRADED AREAS AT NO ADDITIONAL COST TO THE OWNER. ALL WATER METER ADJUSTMENTS SHALL BE PERFORMED BY THE CITY OF WHITMIRE AND COORDINATED WITH THE CONTRACTOR. METER BOXES ARE TO BE TRAFFIC RATED.
- SIDEWALK SHALL HAVE A MINIMUM OF ONE-PERCENT (1%) CROSS SLOPE TO ASSURE POSITIVE DRAINAGE TOWARDS THE ROAD. IF POSITIVE DRAINAGE IS NOT ACHIEVED BASED ON ELEVATIONS SHOWN, INFORM THE ENGINEER IMMEDIATELY. MAXIMUM CROSS SLOPE SHALL BE TWO-PERCENT (2%) UNLESS WHERE SPECIFICALLY SHOWN.
- THE CONTRACTOR SHALL CONSTRUCT A MOCK-UP FOR A SIDEWALK TO BE APPROVED BY OWNER PRIOR TO ANY CONCRETE AND PLAY COURT WORK BEING PERFORMED AND WILL BE USED AS A BASIS FOR THE QUALITY WORKMANSHIP OF FINISHES THROUGHOUT THE PROJECT. CONTRACTOR MAY USE A PORTION OF NEW WORK AS EXAMPLE.
- THE CONTRACTOR SHALL BE RESPONSIBLE FOR COMPACTION IN ACCORDANCE WITH THE SPECIFICATIONS. THERE IS NO SEPARATE PAY ITEM FOR THIS WORK.
- THE CONTRACTOR SHALL VERIFY POSITIVE DRAINAGE IS ACHIEVED FROM ALL AREAS TO NEW AND/OR EXISTING STORM DRAIN INLETS. PAVEMENT "BIRD BATHS" WILL BE UNACCEPTABLE. IF "BIRD BATHS" ARE DISCOVERED, CONTRACTOR TO REMOVE PAVEMENT AND REPAIR AT THE CONTRACTORS EXPENSE.
- ALL DRAINAGE STRUCTURES WITHIN SCDOT RIGHT-OF-WAYS SHALL BE TO SCDOT STANDARDS.

SEQUENCE OF CONSTRUCTION:

ITEMS MUST OCCUR IN THE ORDER LISTED; ITEMS CANNOT OCCUR CONCURRENTLY UNTIL SPECIFICALLY NOTED. IF ITEMS DESCRIBED BELOW ARE NOT A PART OF THE SWPPP CONTRACTOR TO ADDRESS NEXT ITEM ON THIS LIST.

- RECEIVE NPDES COVERAGE FROM DHEC.
- NOTIFY TOWN OF WHITMIRE AND NEWBERRY COUNTY STORMWATER MANAGEMENT OFFICE 48 HOURS PRIOR TO BEGINNING LAND-DISTURBING ACTIVITIES.
- PRECONSTRUCTION MEETING (ON-SITE). A REPRESENTATIVE FROM THE TOWN OF WHITMIRE'S AND NEWBERRY COUNTY'S STORMWATER MANAGEMENT OFFICE MUST BE PRESENT AT THE ON-SITE PRE-CONSTRUCTION MEETING.
- INSTALLATION OF CONSTRUCTION ENTRANCES.
- CLEARING AND GRUBBING ONLY AS NECESSARY FOR INSTALLATION OF PERIMETER CONTROLS.
- INSTALLATION OF PERIMETER CONTROLS SUCH AS SILT FENCING.
- CLEARING AND GRUBBING ONLY IN AREAS OF BASINS/TRAPS/PONDS.
- INSTALLATION OF BASINS/TRAPS/PONDS AND INSTALLATION OF DIVERSIONS TO THOSE STRUCTURES. OUTLET STRUCTURES MUST BE COMPLETELY INSTALLED AS SHOWN ON THE DETAILS BEFORE PROCEEDING TO NEXT STEP; AREAS DRAINING TO THESE STRUCTURES CANNOT BE DISTURBED UNTIL THE STRUCTURES AND DIVERSIONS TO THE STRUCTURE ARE COMPLETELY INSTALLED.
- CLEARING AND GRUBBING OF SITE OR DEMOLITION.
- ROUGH GRADING.
- INSTALLATION OF INLET PROTECTION AS EACH INLET IS INSTALLED.
- SIDEWALK AND DRIVEWAY CONSTRUCTION.
- FINE GRADING, PAVING, ETC.
- PERMANENT/FINAL STABILIZATION.
- INSTALLATION OF POST PAVING INLET PROTECTION.
- REMOVAL OF TEMPORARY SEDIMENT AND EROSION CONTROL MEASURES AFTER ENTIRE AREA DRAINING TO THE STRUCTURE IS FINALLY STABILIZED (THE DEPARTMENT RECOMMENDS THAT THE PROJECT OWNER/OPERATOR HAVE THE SWPPP PREPARER OR REGISTRATION EQUIVALENT APPROVE THE REMOVAL OF TEMPORARY STRUCTURES.)
- PERFORM AS-BUILT SURVEYS OF ALL NEW STORM DRAINAGE SYSTEM TO ENGINEER FOR ACCEPTANCE.
- SUBMIT NOTICE OF TERMINATION (NOT) TO THE CITY OF WHITMIRE, NEWBERRY COUNTY, AND SCDEHC AS APPROPRIATE.
 - NOTE: IF NPDES COVERAGE IS BEING ISSUED AFTER LAND-DISTURBING ACTIVITIES HAVE ALREADY STARTED (E.G., IN RESPONSE TO A NOTICE TO COMPLY, NOTICE OF VIOLATION, OR ENFORCEMENT ACTION), THEN THE CONSTRUCTION SEQUENCE MUST SPECIFICALLY INDICATE THE ITEMS THAT HAVE ALREADY OCCURRED AND THE ITEMS THAT WILL BE OCCURRING AFTER NPDES COVERAGE IS ISSUED.
 - NOTE: IF FLOWS FROM OFFSITE AREAS WILL BE DIVERTED AROUND THE SITE AND THE ON-SITE STRUCTURES ARE NOT DESIGNED TO HANDLE FLOWS FROM THE OFFSITE AREAS, THEN THE DIVERSION/PIPING FOR THE OFFSITE FLOWS MUST BE INSTALLED BEFORE LAND-DISTURBING ACTIVITIES BEGIN ON THE SITE, INCLUDE THIS IN THE SEQUENCE. SEDIMENT AND EROSION CONTROL MEASURES FOR THE DISTURBED AREAS FOR THE DIVERSION/PIPING MUST BE INSTALLED BEFORE THOSE AREAS ARE DISTURBED AND SHOULD BE SHOWN ON THE PLANS.
 - NOTE: IF AN EXISTING DETENTION/SEDIMENT BASIN IS BEING MODIFIED TO HANDLE THE FLOWS FROM THE PROPOSED DEVELOPMENT, THEN IT MUST BE MODIFIED BEFORE LAND-DISTURBING ACTIVITIES BEGIN ON THE SITE. THIS SHOULD BE INCLUDED IN THE SEQUENCE.
 - NOTE: INCLUDE INDIVIDUAL LOT DEVELOPMENT/CONSTRUCTION IN THE SEQUENCE IF THE SITE WILL NOT BE MASS-GRADED.
 - NOTE: INSTALLATION OF SOME PERMANENT WATER QUALITY DEVICES SHOULD OCCUR AFTER THE SITE IS STABILIZE: INCLUDE THIS IN THE SEQUENCE. CLEANOUT OF OTHER WATER QUALITY DEVICES THAT WERE USED.
 - NOTE: MAINTENANCE OF SEDIMENT AND EROSION CONTROL MEASURES MUST CONTINUE UNTIL THE SITE IS PERMANENTLY STABILIZED AND THE CONTROLS ARE REMOVED.

TEMPORARY VEGETATION NOTES:

PLANT SELECTION
PLANT SEED SELECTION SHOULD BE BASED ON THE TYPE OF SOIL AND THE SEASON OF THE YEAR IN WHICH THE PLANTING IS TO BE DONE. TABLES 1 AND 2 SHOULD BE USED IF YOU PLAN TO USE CONVENTIONAL TILLAGE METHODS (PLOWING, SEEDBED PREPARATION, HYDROSEEDING, ETC.) IF YOU NEED A FAST GROWING CROP TO NURSE YOUR PERMANENT SPECIES, THEN USE THE MIX RATE. FAILURE TO CAREFULLY FOLLOW AGRONOMIC RECOMMENDATIONS OFTEN RESULT IN AN INADEQUATE STAND OF TEMPORARY VEGETATION THAT PROVIDES LITTLE OR NO EROSION CONTROL.

TILLAGE
IF THE AREA HAS BEEN RECENTLY PLOWED, NO TILLAGE IS REQUIRED OTHER THAN RAKING OR SURFACE ROUGHENING TO BREAK ANY CRUST THAT HAS FORMED AND TO LEAVE A TEXTURED SURFACE. IF THE SOIL IS COMPACTED LESS THAN 6-INCHES, IT SHOULD BE DISKED FOR OPTIMAL GERMINATION.

SOIL TESTING
INFORMATION AND TEST PROVIDER IS AVAILABLE FROM THE SOIL AND WATER CONSERVATION DISTRICT OFFICE.

LIME
LIME IS NOT REQUIRED FOR TEMPORARY SEEDING UNLESS A SOIL TEST SHOWS THAT THE SOIL PH IS BELOW 5.0. IT MAY BE DESIRABLE TO APPLY LIME DURING THE TEMPORARY SEEDING OPERATION TO BENEFIT THE LONG-TERM PERMANENT SEEDING. APPLY A MINIMUM OF 1.5 TONS OF LIME/ACRE (70 POUNDS PER 1000 SQUARE FEET) IF IT IS TO BE USED.

FERTILIZER
A MINIMUM OF 500 POUNDS PER ACRE OF 10-10-10 FERTILIZER (11.5 POUNDS PER 1000 SQUARE FEET) OR EQUIVALENT SHOULD BE APPLIED DURING TEMPORARY SEEDING UNLESS A SOIL TEST INDICATES A DIFFERENT 90 REQUIREMENT. FERTILIZER AND LIME (IF USED) SHOULD BE INCORPORATED INTO THE TOP 4-6 INCHES OF THE SOIL BY DISKING OR OTHER MEANS WHERE CONDITIONS ALLOW.

SEEDING
THE SURFACE OF THE SOIL SHOULD BE LOOSENEED JUST BEFORE BROADCASTING THE SEED. SEED SHOULD BE APPLIED EVENLY BY THE MOST CONVENIENT METHOD AVAILABLE FOR THE TYPE OF SEED TO BE USED AND THE LOCATION OF THE TEMPORARY SEEDING. TYPICAL APPLICATION METHODS INCLUDE BUT ARE NOT LIMITED TO CYCLONE SEEDERS, ROTARY SPREADERS, DROP SPREADERS, BROADCAST SPREADERS, HAND SPREADERS, CULTIPACKER SEEDER, AND HYDRO-SEEDERS. COVER APPLIED SEED BY RAKING OR DRAGGING A CHAIN, AND THEN LIGHTLY FIRM THE AREA WITH A ROLLER OR CULTIPACKER.

MULCHING
MULCH SHOULD BE USED IN ALL PERMANENTLY SEEDED AREAS TO RETAIN SOIL MOISTURE AND REDUCE EROSION DURING ESTABLISHMENT OF VEGETATION. THE MULCH SHOULD BE APPLIED EVENLY IN SUCH A MANNER THAT IT PROVIDES A MINIMUM OF 75% COVERAGE. TYPICAL MULCH APPLICATIONS INCLUDE STRAW, WOOD FIBERS, COMPOST MULCH OR HYDRO-MULCHES. THE MOST COMMONLY ACCEPTED MULCH USED IN CONJUNCTION WITH TEMPORARY SEEDING IS SMALL GRAIN STRAW. THIS STRAW SHOULD BE DRY AND FREE FROM MOLD DAMAGE AND NOXIOUS WEEDS. THE STRAW MAY NEED TO BE ANCHORED WITH NETTING OR ASPHALT EMULSIONS TO PREVENT IT FROM BEING BLOWN OR WASHED AWAY. THE STRAW MULCH MAY BE APPLIED BY HAND OR MACHINE AT THE RATE 2 TONS PER ACRE (90 POUNDS PER 1000 SQUARE FEET). FREQUENT INSPECTIONS ARE NECESSARY TO CHECK THAT CONDITIONS FOR GROWTH ARE GOOD.

IRRIGATION
SEEDED AREAS SHOULD BE KEPT ADEQUATELY MOIST. IRRIGATE THE SEEDED AREA IF NORMAL RAINFALL IS NOT ADEQUATE FOR THE GERMINATION AND GROWTH OF SEEDLINGS. WATER SEEDED AREAS AT CONTROLLED RATES THAT ARE LESS THAN THE RATE AT WHICH THE SOIL CAN ABSORB WATER TO PREVENT RUNOFF. RUNOFF OF IRRIGATION WATER WASTES WATER AND CAN CAUSE EROSION.

RE-SEEDING
AREAS WHERE THE PLANTS DO NOT GROW QUICKLY, THICK ENOUGH, OR ADEQUATELY TO PREVENT EROSION SHOULD BE RE-SEEDED WITH TEMPORARY GRASSES AS SOON AS SUCH AREAS ARE IDENTIFIED.

CERTIFICATION:

I HAVE PLACED MY SIGNATURE AND SEAL ON THE DESIGN DOCUMENTS SUBMITTED SIGNIFYING THAT I ACCEPT RESPONSIBILITY FOR THE DESIGN OF THE SYSTEM. FURTHER, I CERTIFY TO THE BEST OF MY KNOWLEDGE AND BELIEF THAT THE DESIGN IS CONSISTENT WITH THE REQUIREMENTS OF TITLE 48, CHAPTER 14 OF THE CODE OF LAWS OF SC, 1976 AS AMENDED, PURSUANT TO REGULATION 72-300 ET SEQ. (IF APPLICABLE), AND IN ACCORDANCE WITH THE TERMS AND CONDITIONS OF SCR100000.

DEMOLITION AND SITE PREPARATION:

- CONSTRUCTION LIMITS OF PROJECT ARE PROPERTY LINES AND RIGHT-OF-WAY LINES AND THE EXTENT OF WORK SHOWN ON THE PLANS, WHICHEVER IS LARGEST IN SCOPE. THE CONTRACTOR WILL BE RESPONSIBLE FOR DAMAGE TO EXISTING BUILDINGS AND STRUCTURES CAUSED BY THE DEMOLITION AND/OR CONSTRUCTION PROCESS. THE DEMOLITION LINE AT THE PROJECT LIMITS SHALL BE A CLEAN, SAW CUT LINE WITHOUT IRREGULARITIES. THE TOWN AND/OR ENGINEER SHALL APPROVE THE LINE PRIOR TO COMMENCEMENT OF DEMOLITION.
- THE LIMIT OF DEMOLITION IS AS SHOWN ON THE DRAWINGS AND HAS BEEN LOCATED TO PROVIDE SUFFICIENT AREA FOR INSTALLING THE NEW WORK. ANY DEMOLITION THAT OCCURS OUTSIDE THESE LIMITS WILL BE AT THE CONTRACTORS EXPENSE UNLESS APPROVAL HAS BEEN GRANTED BY THE OWNER.
- ALL EXISTING ITEMS DESIGNATED TO BE REMOVED AND SALVAGED, SUCH AS SIGNS, DRAINAGE, GRATES, WHEEL STOPS, ETC., SHALL BE DELIVERED TO THE TOWN OF WHITMIRE'S DESIGNATED STORAGE YARD FACILITY, AT NO ADDITIONAL COST TO THE OWNER.
- THE CONTRACTOR SHALL CONTACT THE UNDERGROUND UTILITIES LOCATING SERVICE AT 1.800.922.0983 AND THE TOWN OF WHITMIRE PUBLIC WORKS DEPARTMENT AT 1.803.694.2356 BEFORE EXCAVATING AS REQUIRED BY THE SUPPLEMENTAL CONDITIONS AND SOUTH CAROLINA LAW.
- DISPOSAL OF MATERIALS OFF-SITE AND HAULING OF FILL MATERIAL THAT IS REQUIRED FOR CONSTRUCTION SHALL BE FULL RESPONSIBILITY OF CONTRACTOR.
- ANY AREAS DISTURBED BY CONSTRUCTION NOT COVERED BY NEW WORK SHALL BE PLACED IN PERMANENT GRASS SOD AT NO ADDITIONAL COST TO THE OWNER.
- CONTRACTOR SHALL COMPLETELY DEMOLISH, REMOVE, AND DISPOSE OF PAVEMENT, CURB, AND SIDEWALK AS NECESSARY TO INSTALL THE NEW WORK. THE LIMIT SHOWN ON THE DEMOLITION INDICATES THE SCOPE TO BE PAID BY UNIT PRICE IN THE CONTRACT. DEMOLITION AND REPLACEMENT BEYOND THE LIMIT SHALL BE AT THE CONTRACTORS EXPENSE UNLESS SPECIFICALLY APPROVED BY THE OWNER OR ENGINEER.
- PAYMENT FOR DEMOLITION IS FOR REMOVAL OF ASPHALTIC, CONCRETE, OR OTHER HARD SURFACES. THE CONTRACTOR WILL NOT BE PAID FOR GRASS OR EARTH AREAS TO BE GRADED AND/OR REPLACED AS PART OF THE DEMOLITION.
- BETWEEN SIGNALIZED INTERSECTIONS, NO SIDEWALK SHALL BE REMOVED FROM PEDESTRIAN SERVICE ON ONE SIDE OF THE STREET UNLESS THE SIDEWALK ON THE OPPOSITE SIDE IS OPEN AND REMAINS SO. CONTRACTOR SHALL INSURE PROPER SIGNAGE IS PLACE IN ADVANCE TO WARN PEDESTRIANS OF SIDEWALK CLOSURE AHEAD.

PERMANENT VEGETATION NOTES:

PLANT SELECTION
PLANT SEED SELECTION SHOULD BE BASED ON THE TYPE OF SOIL, THE SEASON OF THE YEAR IN WHICH THE PLANTING IS TO BE DONE, AND THE NEEDS AND DESIRES OF THE PERMANENT LAND USER. TABLES 3 AND 4 SHOULD BE USED TO SELECT THE DESIRED SPECIES TO BE PLANTED. FAILURE TO CAREFULLY FOLLOW AGRONOMIC RECOMMENDATIONS OFTEN RESULT IN AN INADEQUATE STAND OF PERMANENT VEGETATION THAT PROVIDES LITTLE OR NO EROSION CONTROL. THE RATES IN TABLES 3 AND 4 ARE BASED ON PURITY AND GERMINATION STANDARDS REQUIRED FOR CERTIFICATION.

THE FOLLOWING NOTES APPLY TO TABLES 3 AND 4:

- IN MIXTURES WITH TEMPORARY COVER, THE FILL SEEDING RATE OF PERMANENT COVER SHALL BE USED.
- MIX MEANS TWO (2) OR MORE LONG TERM SPECIES PLUS SHORT TERM SPECIES. FOR DATES OTHER THAN OPTIMUM, CALL LEXINGTON SOIL AND WATER CONSERVATION DISTRICT.
- A LEGUME, SUCH AS A CLOVER, CROWN VETCH, AND SERECIA SHOULD BE USED WHERE IT IS POSSIBLE.
- THE APPROPRIATE INOCULANTS SHOULD BE USED.

TOPSOIL
IF THE SURFACE SOIL OF THE SEEDBED IS NOT ADEQUATE FOR PLANT GROWTH, TOPSOIL SHOULD BE APPLIED.

TILLAGE
IF THE AREA HAS BEEN RECENTLY PLOWED, NO TILLAGE IS REQUIRED OTHER THAN RAKING OR SURFACE ROUGHENING TO BREAK ANY CRUST THAT HAS FORMED AND TO LEAVE A TEXTURED SURFACE. IF THE SOIL IS COMPACTED LESS THAN 6-INCHES, IT SHOULD BE DISKED FOR OPTIMAL GERMINATION. IF THE SOIL IS COMPACTED MORE THAN 6-INCHES, IT SHOULD BE SUB-SOILED AND DISKED.

SOIL TESTING
INFORMATION AND TEST PROVIDER IS AVAILABLE FROM THE SOIL AND WATER CONSERVATION DISTRICT OFFICE.

LIME
UNLESS A SPECIFIC SOIL TEST INDICATES OTHERWISE, APPLY 1½ TONS OF GROUND COURSE TEXTURED AGRICULTURAL LIMESTONE PER ACRE (70 POUNDS PER 1000 SQUARE FEET).

FERTILIZER
A MINIMUM OF 500 POUNDS PER ACRE OF A COMPLETE 10-10-10 FERTILIZER (23 POUNDS PER 1000 SQUARE FEET) OR EQUIVALENT SHOULD BE APPLIED DURING PERMANENT SEEDING OF GRASSES UNLESS A SOIL TEST INDICATES A DIFFERENT REQUIREMENT. FERTILIZER AND LIME (IF USED) SHOULD BE INCORPORATED INTO THE TOP 4-6 INCHES OF THE SOIL BY DISKING OR OTHER MEANS WHERE CONDITIONS ALLOW. DO NOT MIX THE LIME AND THE FERTILIZER PRIOR TO THE FIELD APPLICATION.

SEEDING
THE SURFACE OF THE SOIL SHOULD BE LOOSENEED JUST BEFORE BROADCASTING THE SEED. SEED SHOULD BE EVENLY APPLIED BY THE MOST CONVENIENT METHOD AVAILABLE FOR THE TYPE OF SEED TO BE APPLIED. TYPICAL APPLICATION METHODS INCLUDE BUT ARE NOT LIMITED TO CYCLONE SEEDERS, ROTARY SPREADERS, DROP SPREADERS, BROADCAST SPREADERS, HAND SPREADERS, CULTIPACKER SEEDER, AND HYDRO-SEEDERS. COVER APPLIED SEED BY RAKING OR DRAGGING A CHAIN OR BRUSH MAT, AND THEN LIGHTLY FIRM THE AREA WITH A ROLLER OR CULTIPACKER. DO NOT ROLL SEED THAT IS APPLIED WITH A HYDRO-SEEDER AND HYDRO-MULCH.

MULCHING
ALL PERMANENT SEEDED AREAS SHOULD BE COVERED WITH MULCH IMMEDIATELY UPON COMPLETION OF THE SEEDING APPLICATION TO RETAIN SOIL MOISTURE AND REDUCE EROSION DURING ESTABLISHMENT OF VEGETATION. 93 THE MULCH SHOULD BE APPLIED EVENLY IN SUCH A MANNER THAT IT PROVIDES A MINIMUM OF 75% COVERAGE. TYPICAL MULCH APPLICATIONS INCLUDE STRAW, WOOD FIBER, AND COMPOST MULCH. THE MOST COMMONLY ACCEPTED MULCH USED IN CONJUNCTION WITH PERMANENT SEEDING IS SMALL GRAIN STRAW. THIS STRAW SHOULD BE DRY AND FREE FROM MOLD DAMAGE AND NOXIOUS WEEDS. THE STRAW MAY NEED TO BE ANCHORED WITH NETTING OR ASPHALT EMULSIONS TO PREVENT IT FROM BEING BLOWN OR WASHED AWAY. THE STRAW MULCH MAY BE APPLIED BY HAND OR MACHINE AT THE RATE 2 TONS PER ACRE (90 POUNDS PER 1000 SQUARE FEET). FREQUENT INSPECTIONS ARE NECESSARY TO CHECK THAT CONDITIONS FOR GROWTH ARE GOOD.

IRRIGATION
PERMANENT SEEDED AREAS SHOULD BE KEPT ADEQUATELY MOIST, ESPECIALLY LATE IN THE SPECIFIC GROWING SEASON. IRRIGATE THE SEEDED AREA IF NORMAL RAINFALL IS NOT ADEQUATE FOR THE GERMINATION AND GROWTH OF SEEDLINGS. WATER SEEDED AREAS AT CONTROLLED RATES THAT ARE LESS THAN THE RATE AT WHICH THE SOIL CAN ABSORB WATER TO PREVENT RUNOFF. RUNOFF OF IRRIGATION WATER WASTES WATER AND CAN CAUSE EROSION.


RE-SEEDING
INSPECT PERMANENTLY SEEDED AREAS FOR FAILURE, MAKE NECESSARY REPAIRS AND RE-SEED OR OVERSEED WITHIN THE SAME GROWING SEASON IF POSSIBLE. IF THE GRASS COVER IS SPARSE OR PATCHY, RE-EVALUATE THE CHOICE OF GRASS AND QUANTITIES OF LIME AND FERTILIZER APPLIED. IF THE PERMANENT SEEDING HAS LESS THAN 40% COVER, HAVE THE SOIL TESTED TO DETERMINE ANY ACIDITY OR NUTRIENT DEFICIENCY PROBLEMS.

FINAL STABILIZATION BY PERMANENT SEEDING OF THE SITE REQUIRES THAT IT BE COVERED BY A 70% COVERAGE RATE.

POST-STABILIZATION
ONCE AREAS ARE STABILIZED THEY CAN BE CONVERTED TO NATIVE SPECIES OR FOR ESTABLISHING ON NON-CRITICAL LEVEL SITES. TABLE 5 LISTS SOME NATIVE SPECIES OF FLORENCE COUNTY THAT CAN BE USED.



THE LANDPLAN GROUP SOUTH

LANDSCAPE ARCHITECTURE • ENGINEERING • PLANNING

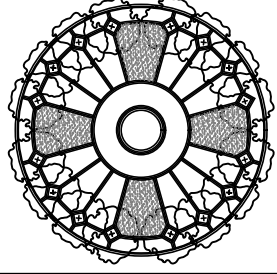

1206 SCOTT STREET
COLUMBIA, SC 29201
803.256.0562
WWW.LANDPANSOUTH.COM

REVISION	BY	APPD.	MM.DD.YY	
			1.	2.
			3.	4.
			5.	
FILE NAME: 1109_CS_04			CW#	CAL
			CHCD	DSGN.
			DWN	MM.DD.YY

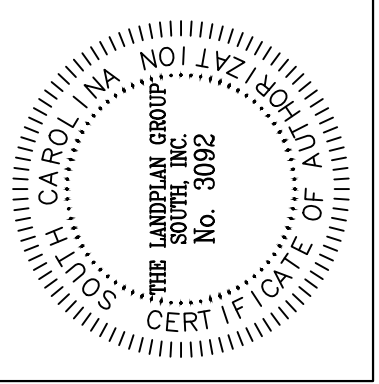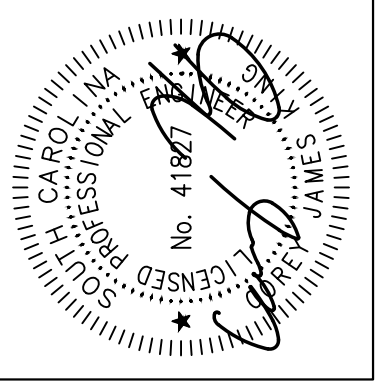

SUBERTOWN RD/GARY ST SIDEWALK PROJECT

BID PLAN SET

WHITMIRE, SC NEWBERRY COUNTY

GENERAL NOTES

JOB #:

1192

SCALE:



AS SHOWN

SHEET:

2 OF 20

S:\Drawings\1100\11192-Whitire Subertown Road\Drawings\Production Drawings\11192_EX_P1.dwg

© COPYRIGHT RESERVED - REPRODUCTION OR USE FOR ANY OTHER PURPOSE THAN THAT AUTHORIZED BY THE LANDPLAN GROUP SOUTH, INC. IS FORBIDDEN

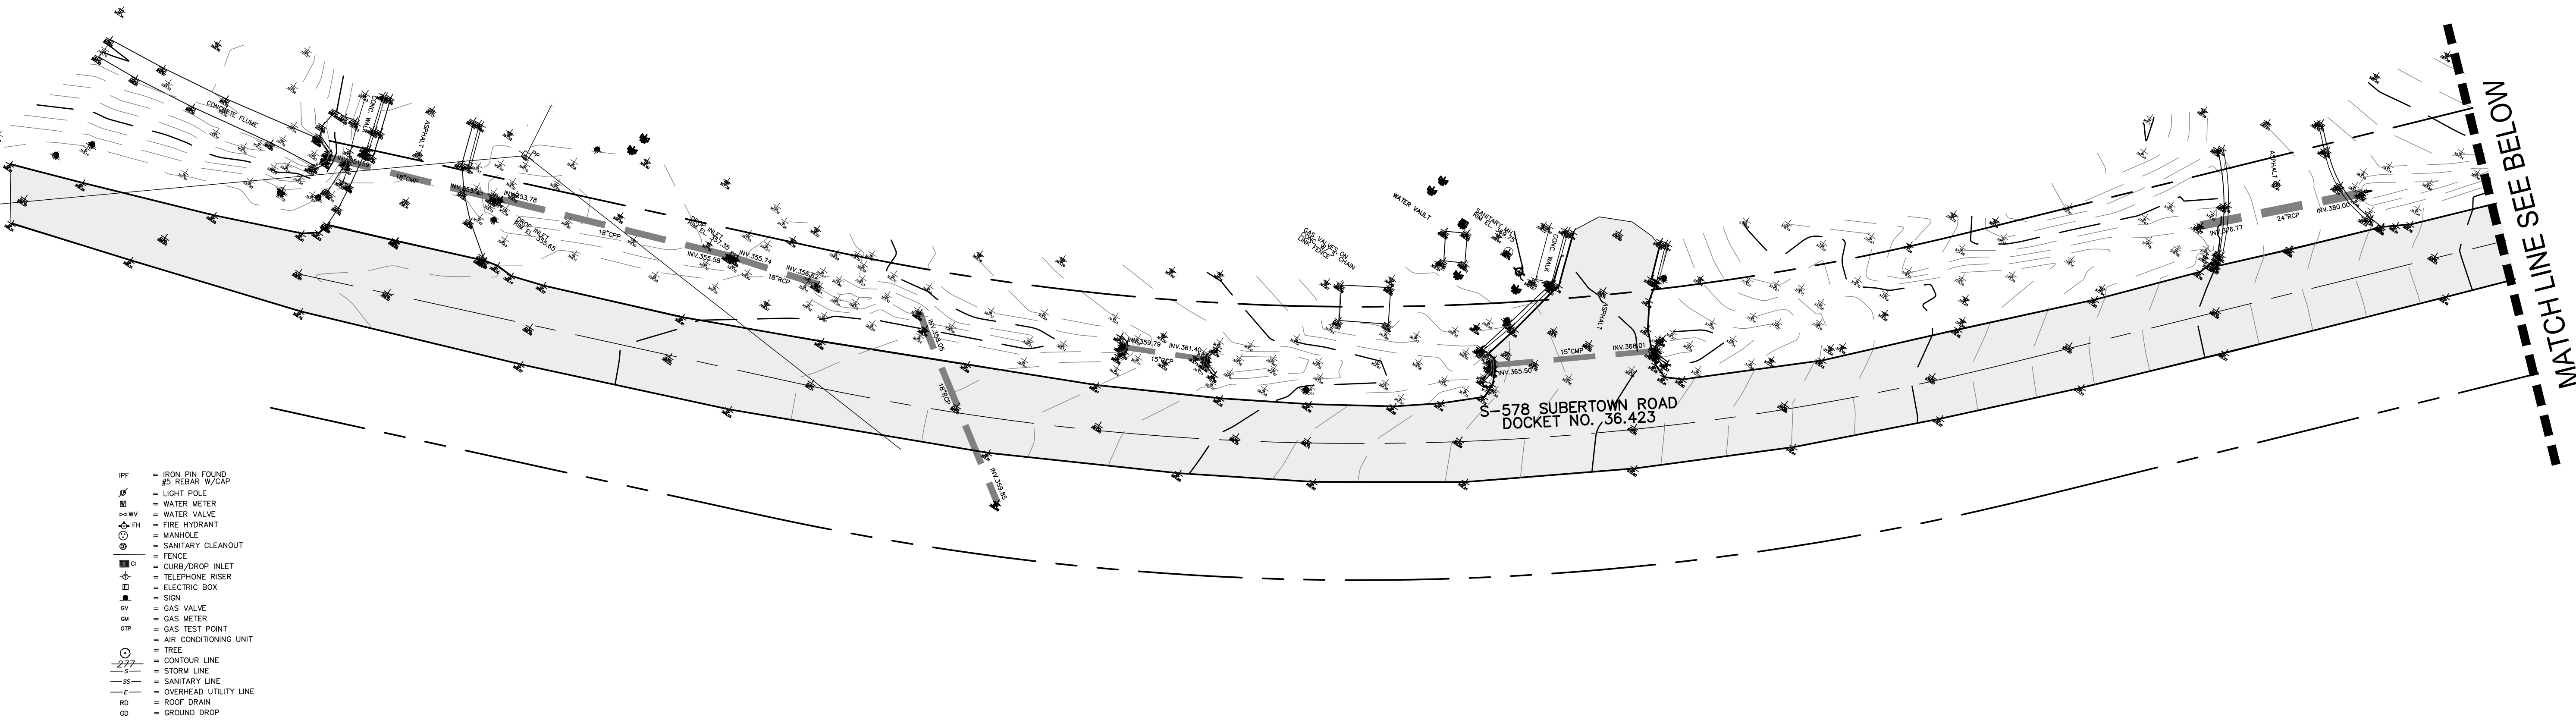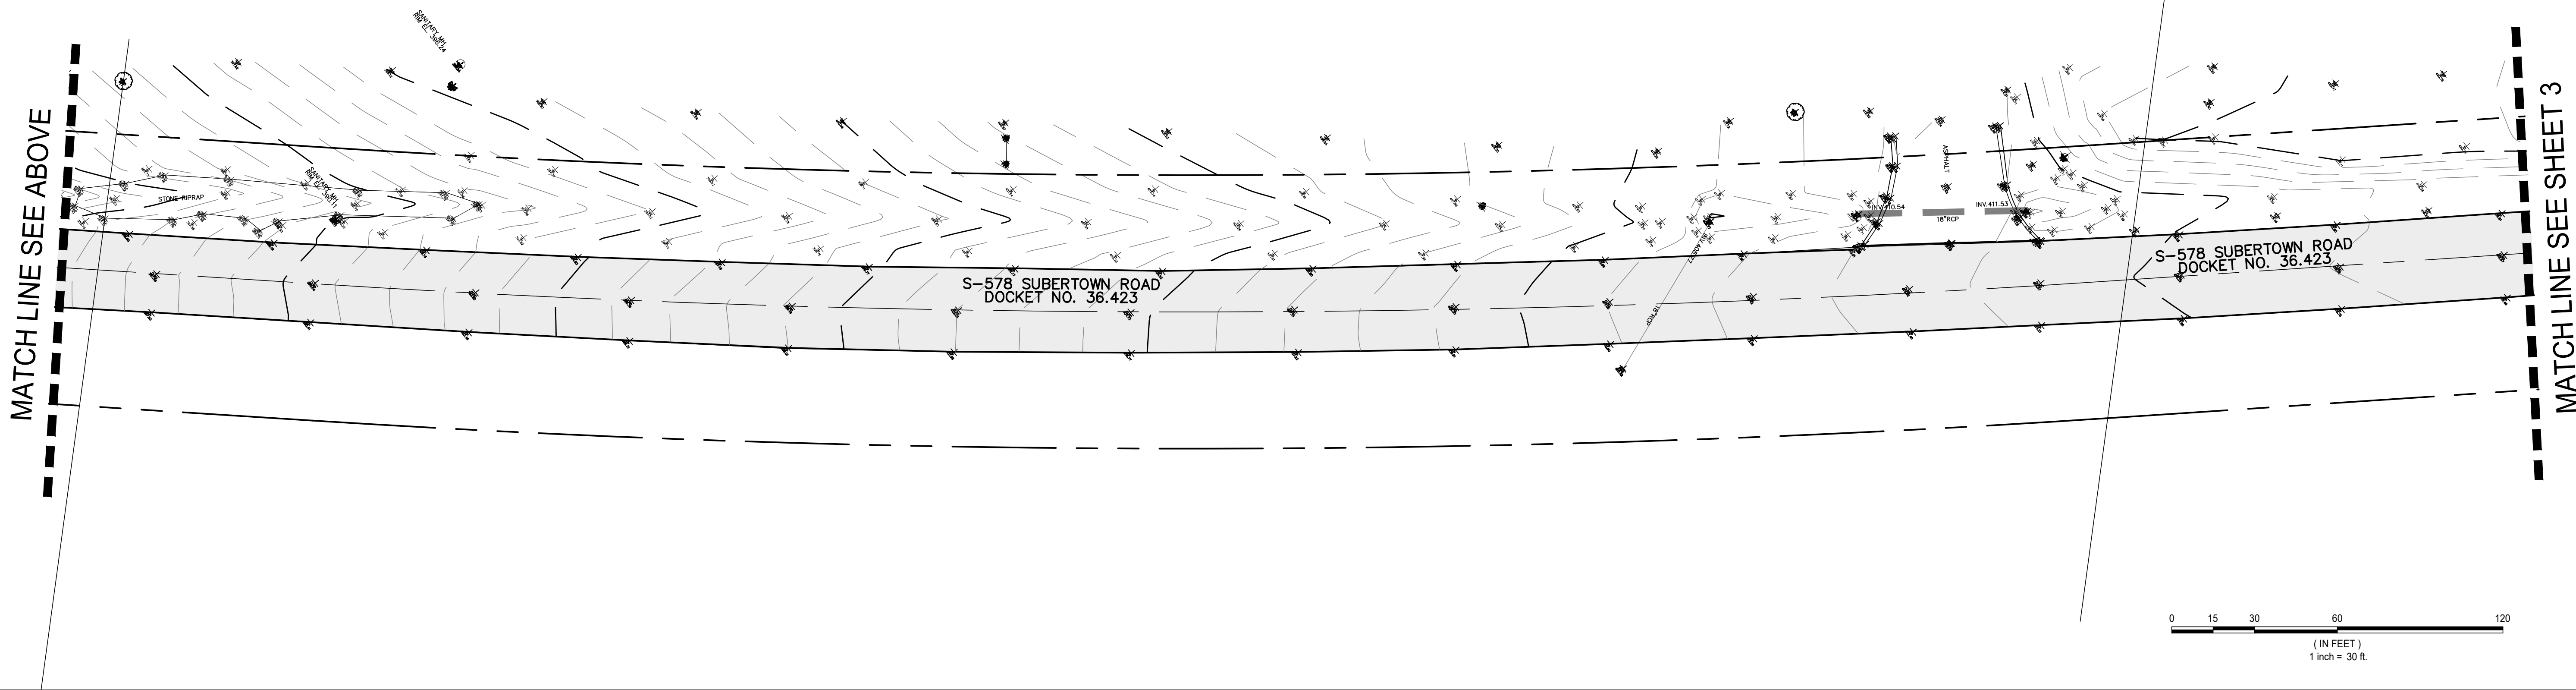


- NOTES:
1. VERTICAL INFORMATION SHOWN HEREON BASED ON NAVD83 DATUM AS ESTABLISHED THROUGH THE SOUTH CAROLINA VMS SYSTEM.
 2. HORIZONTAL INFORMATION SHOWN HEREON BASED ON NAVD83 DATUM AS ESTABLISHED THROUGH THE SOUTH CAROLINA VMS SYSTEM.

- LEGEND:
- IPF = IRON PIN FOUND
 - # = REBAR W/CAP
 - LP = LIGHT POLE
 - WM = WATER METER
 - WV = WATER VALVE
 - FI = FIRE HYDRANT
 - TH = MANHOLE
 - SC = SANITARY CLEANOUT
 - F = FENCE
 - CI = CURB/DROP INLET
 - TR = TELEPHONE RISER
 - EB = ELECTRIC BOX
 - SG = SIGN
 - GV = GAS VALVE
 - GM = GAS METER
 - GP = GAS TEST POINT
 - ACU = AIR CONDITIONING UNIT
 - T = TREE
 - CL = CONTOUR LINE
 - SL = STORM LINE
 - SS = SANITARY LINE
 - OL = OVERHEAD UTILITY LINE
 - RD = ROOF DRAIN
 - GD = GROUND DROP

SUBERTOWN RD/GARY ST SIDEWALK PROJECT
BID PLAN SET
WHITMIRE, SC NEWBERRY COUNTY
EXISTING CONDITIONS


JOB #: 1192
SCALE: 1" = 20'
SHEET: 3 OF 20

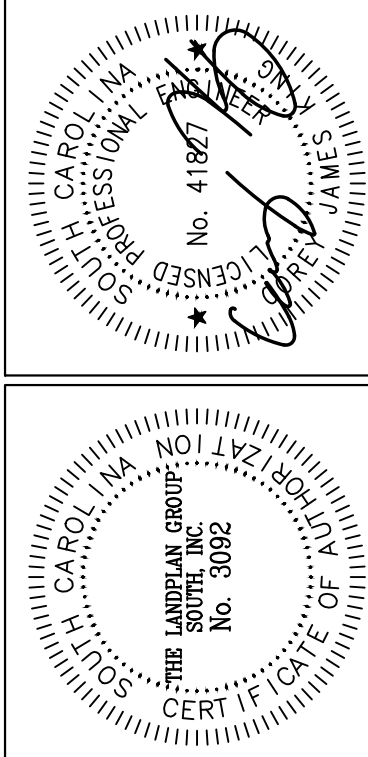

REVISION		BY	APPD.	MM.DD.YY
1.				
2.				
3.				
4.				
5.				

FILE NAME: 1192_EX_PL CAL CWH CAL 09.24.26
DWL CHKD DSGN MM.DD.YY




THE LANDPLAN GROUP SOUTH
LANDSCAPE ARCHITECTURE • ENGINEERING • PLANNING
1206 SCOTT STREET
COLUMBIA, SC 29201
803.256.0562
WWW.LANDPANSOUTH.COM

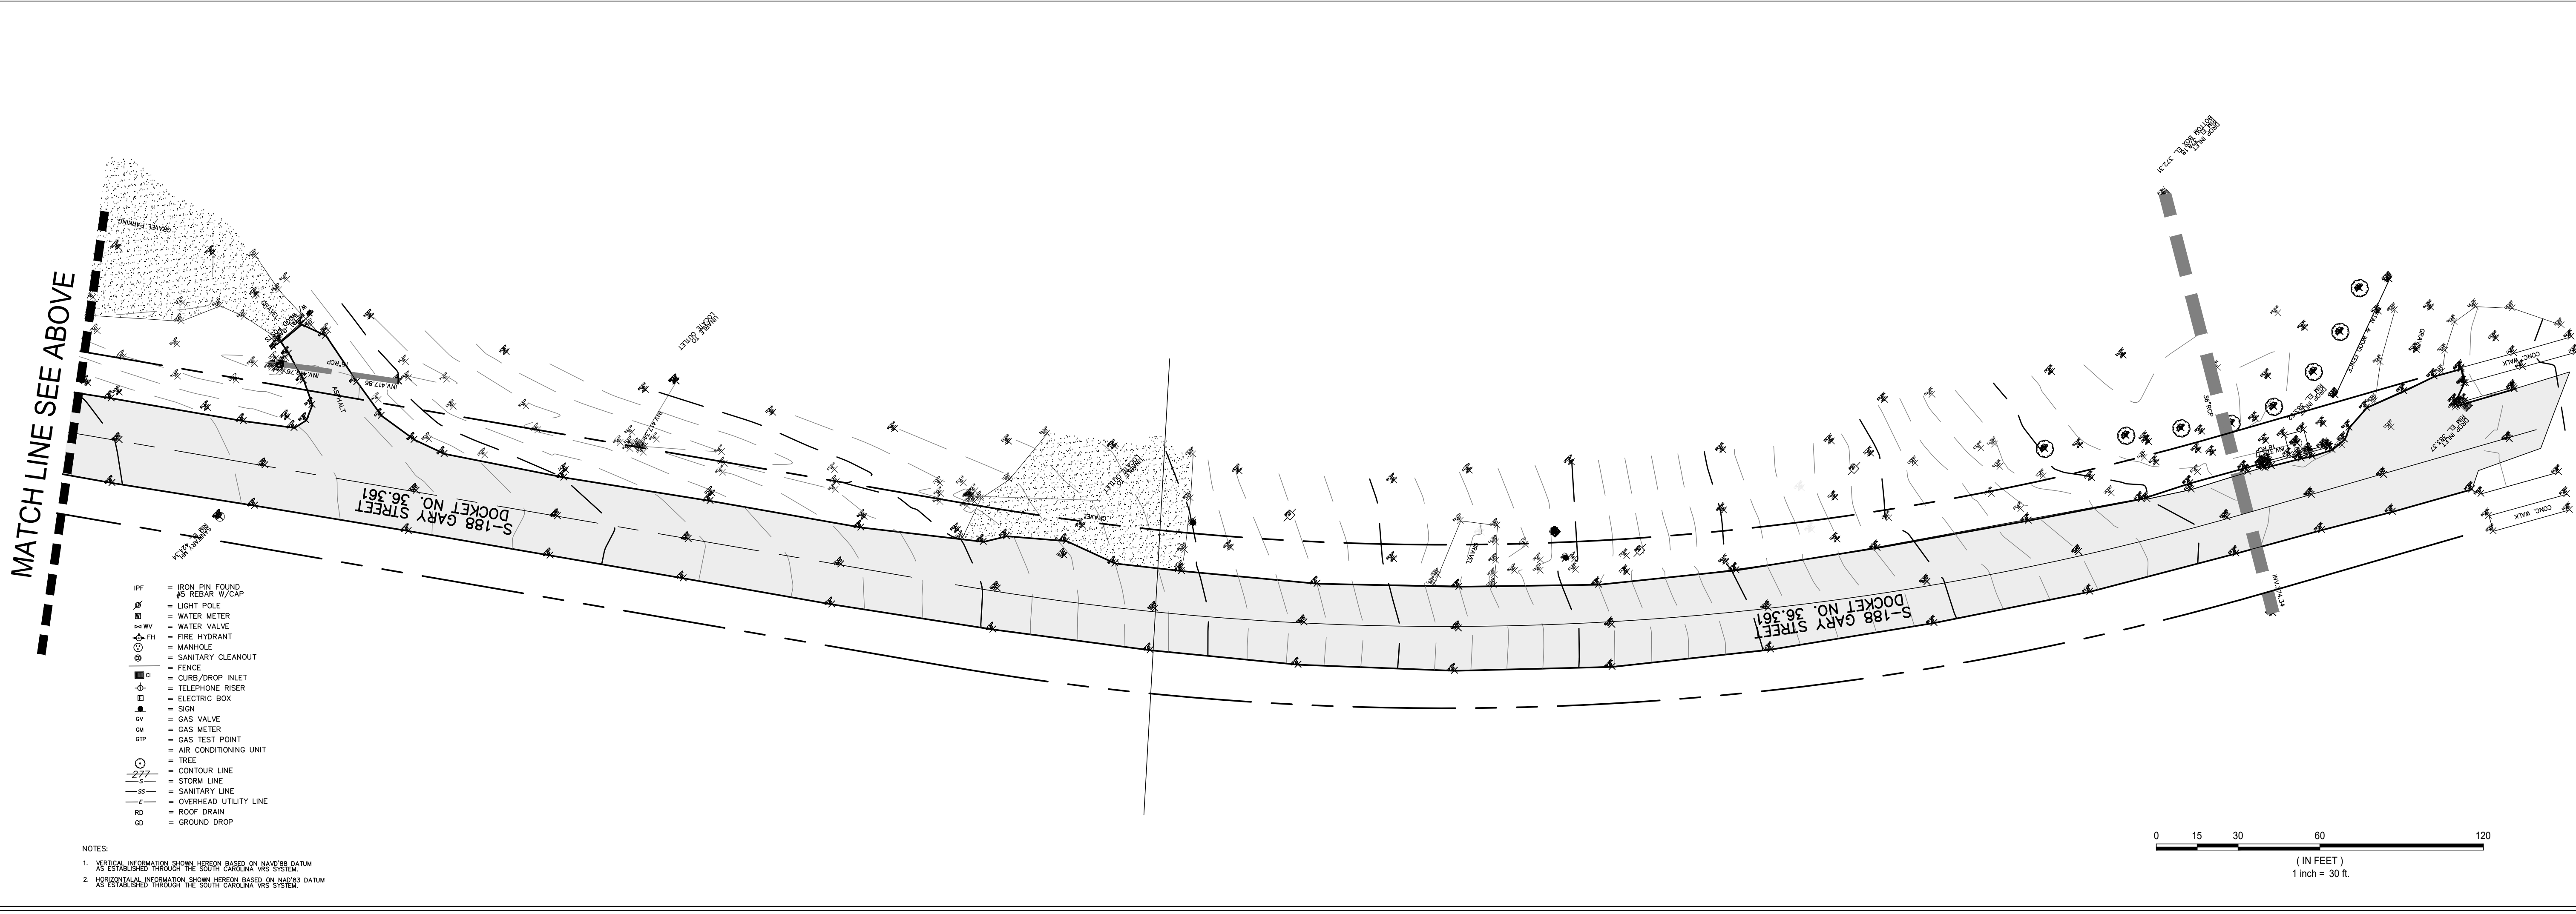

JOB #: 1192
SCALE: 1" = 20'
SHEET: 4 OF 20

© COPYRIGHT RESERVED. REPRODUCTION OR USE FOR ANY OTHER PURPOSE THAN THAT AUTHORIZED BY THE LANDPLAN GROUP SOUTH, INC. IS FORBIDDEN.



S:\Drawings\1109\1109-Whitire Subertown Road\Drawings\Production Drawings\1192_DM_PL.dwg

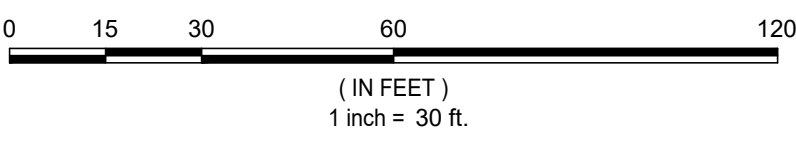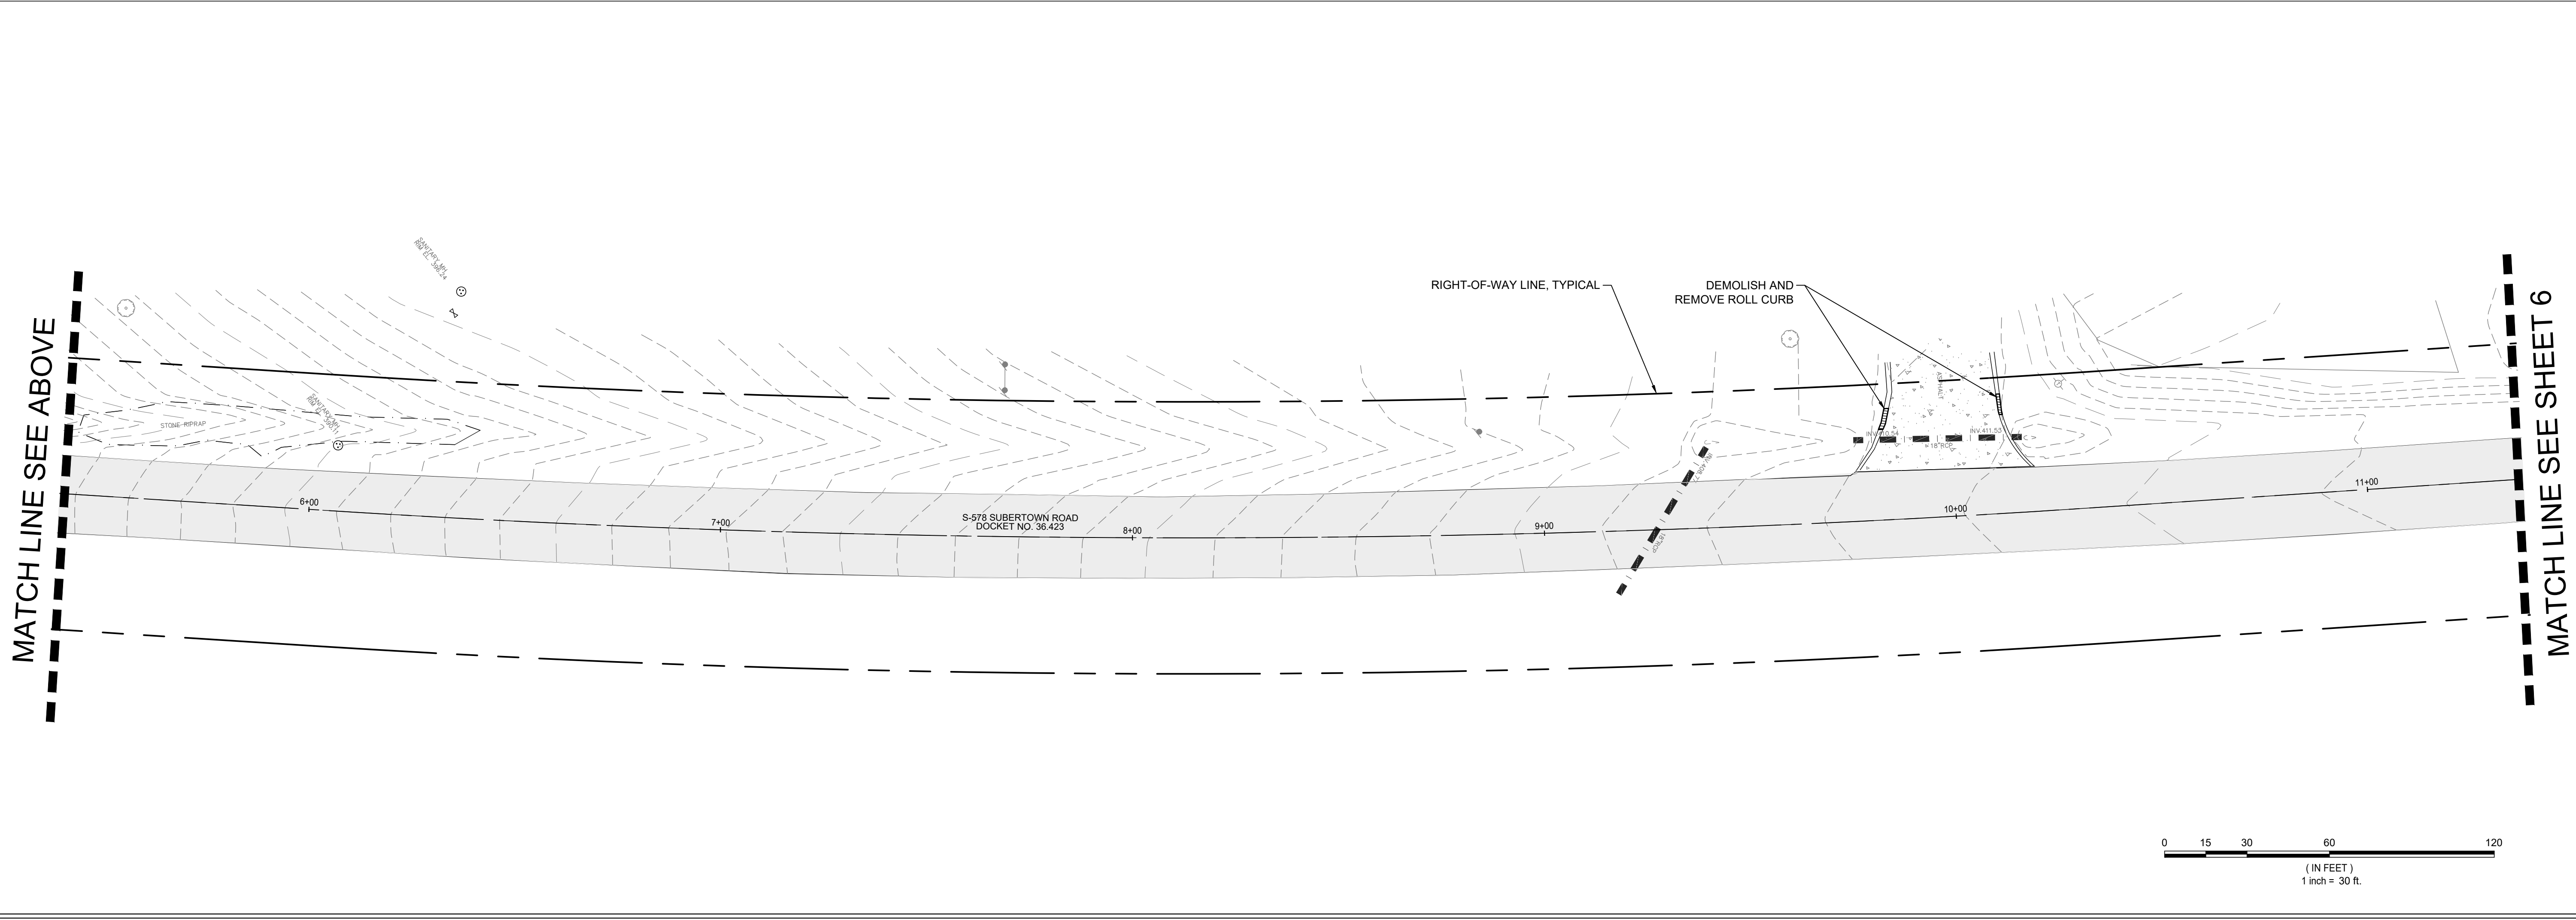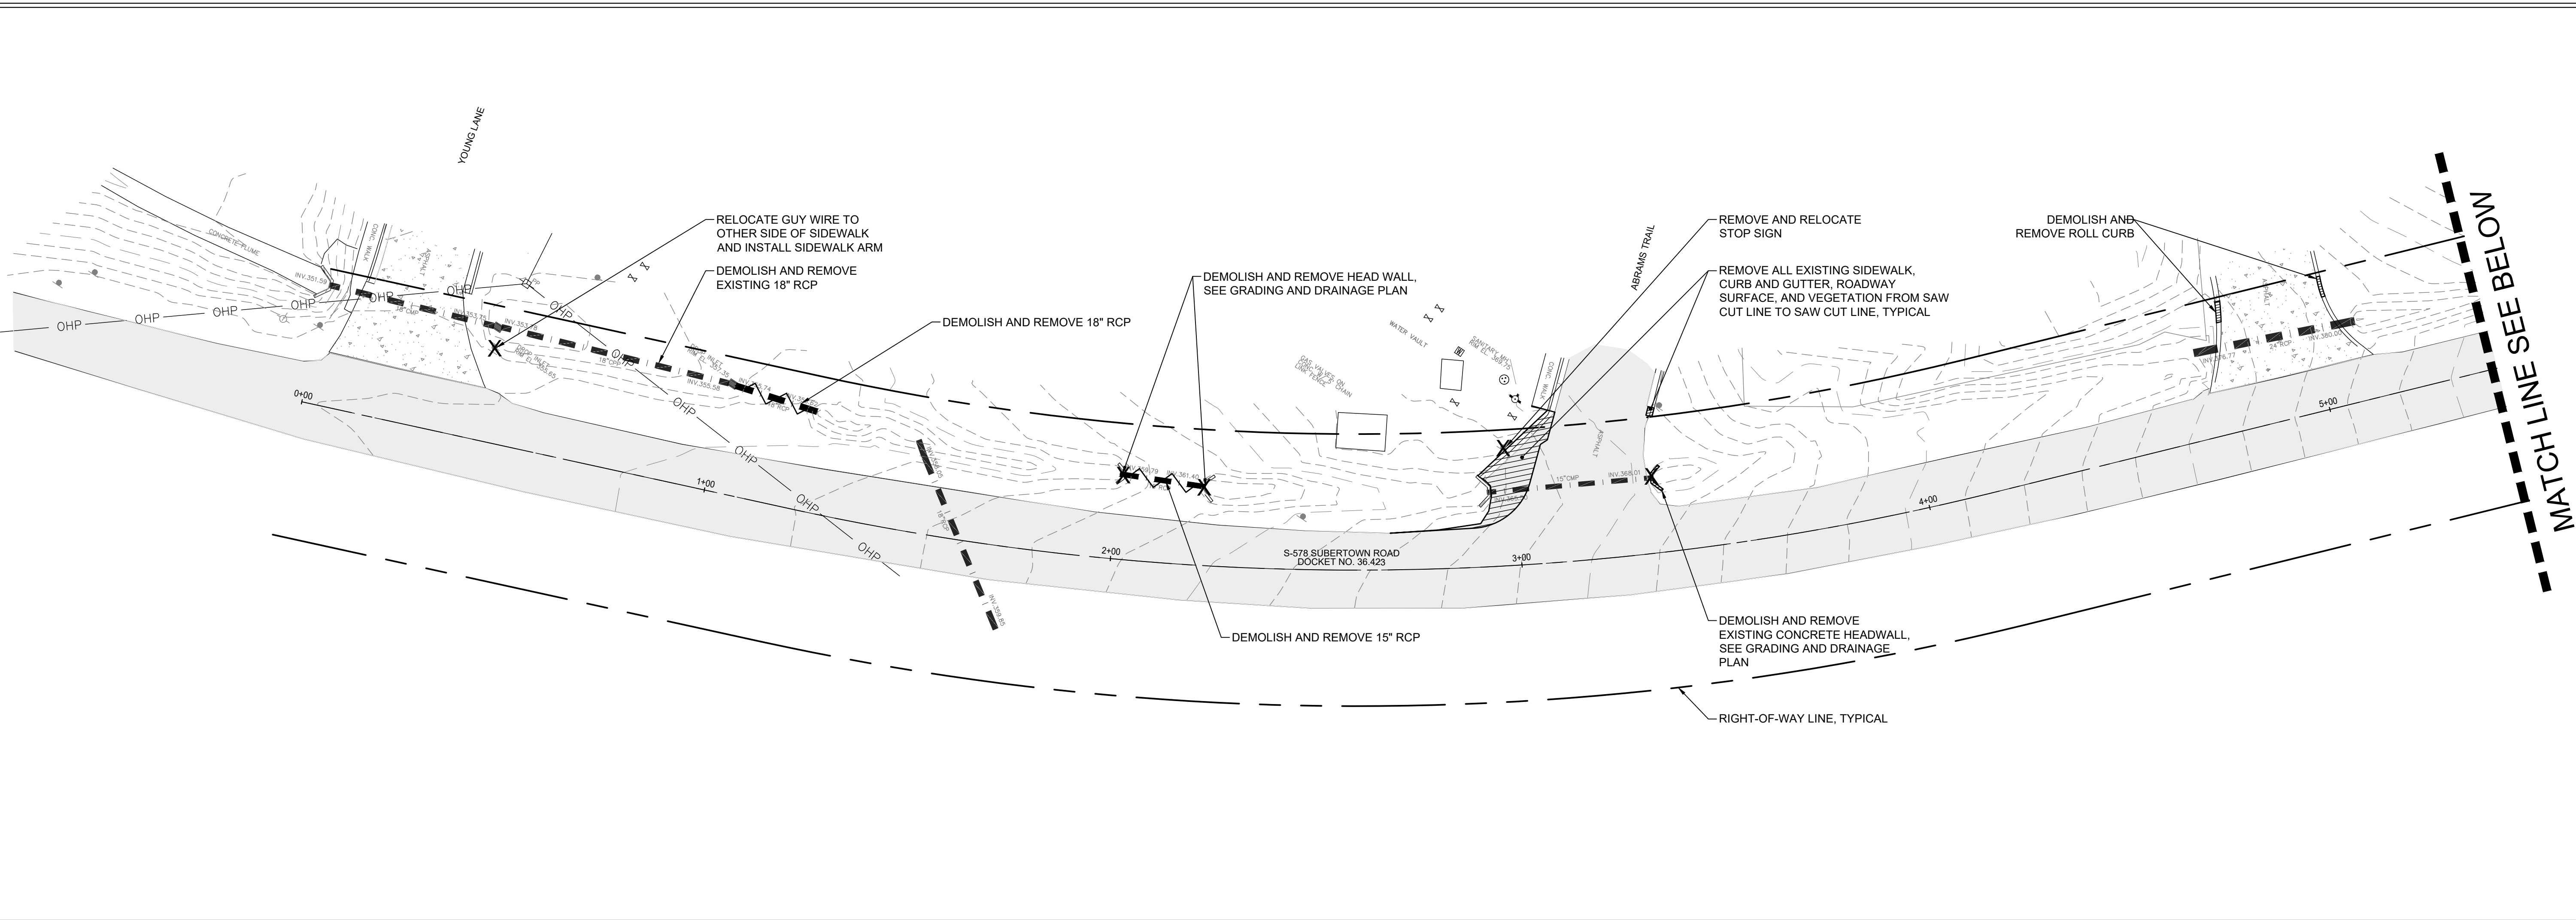

THE LANDPLAN GROUP SOUTH
LANDSCAPE ARCHITECTURE • ENGINEERING • PLANNING
1206 SCOTT STREET
COLUMBIA, SC 29201
803.256.0562
WWW.LANDPANSOUTH.COM

REVISION		BY	APPD.	MM/DD/YY
1.				
2.				
3.				
4.				
5.				

FILE NAME: 1192_DM_PL CAL CWH CAL 09.24.26
DWL CHKD DSGN MM/DD/YY


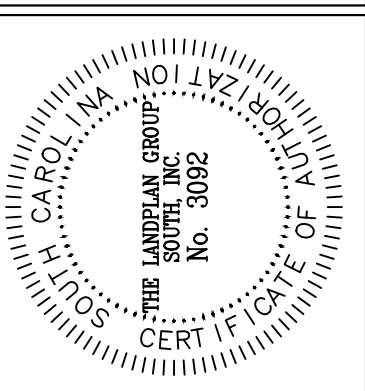
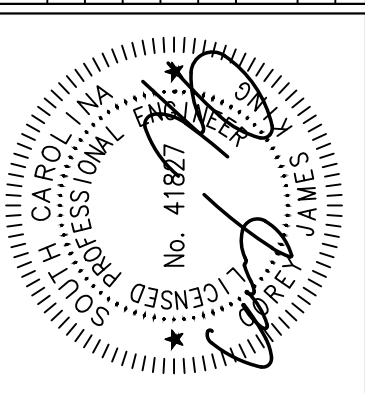


SUBERTOWN RD/GARY ST SIDEWALK PROJECT
BID PLAN SET
WHITMIRE, SC NEWBERRY COUNTY
DEMOLITION PLAN

JOB #: 1192
SCALE: 1" = 20'
SHEET: 5 OF 20

© COPYRIGHT RESERVED - REPRODUCTION OR USE FOR ANY OTHER PURPOSE THAN THAT AUTHORIZED BY THE LANDPLAN GROUP SOUTH, INC. IS FORBIDDEN.



S:\Drawings\1192\1192-Whitire Subertown Road\Drawings\Production Drawings\1192_DM_PL.dwg

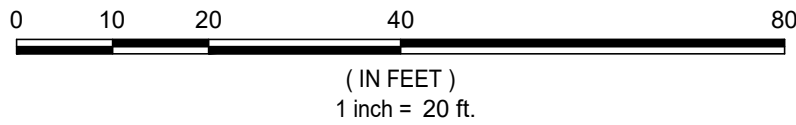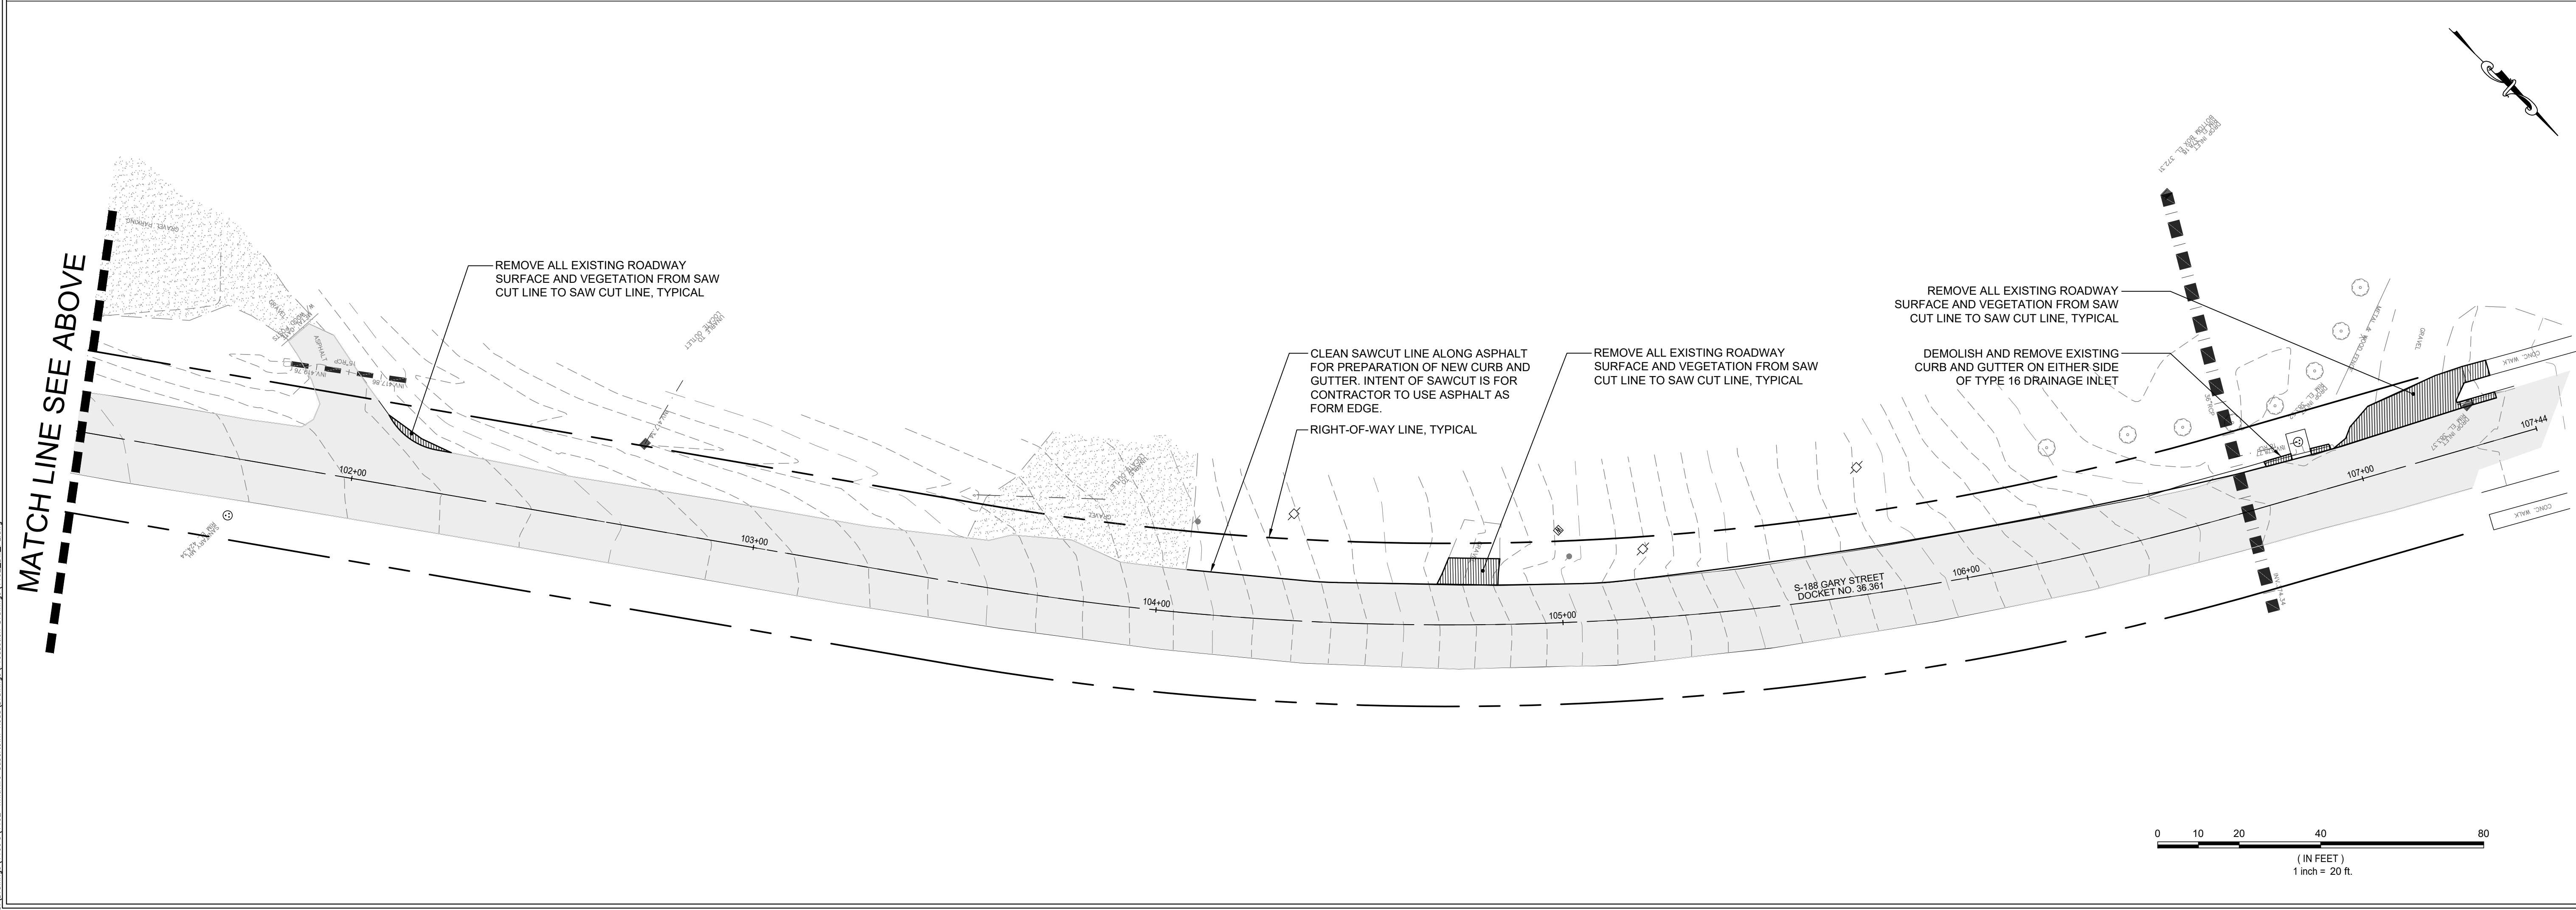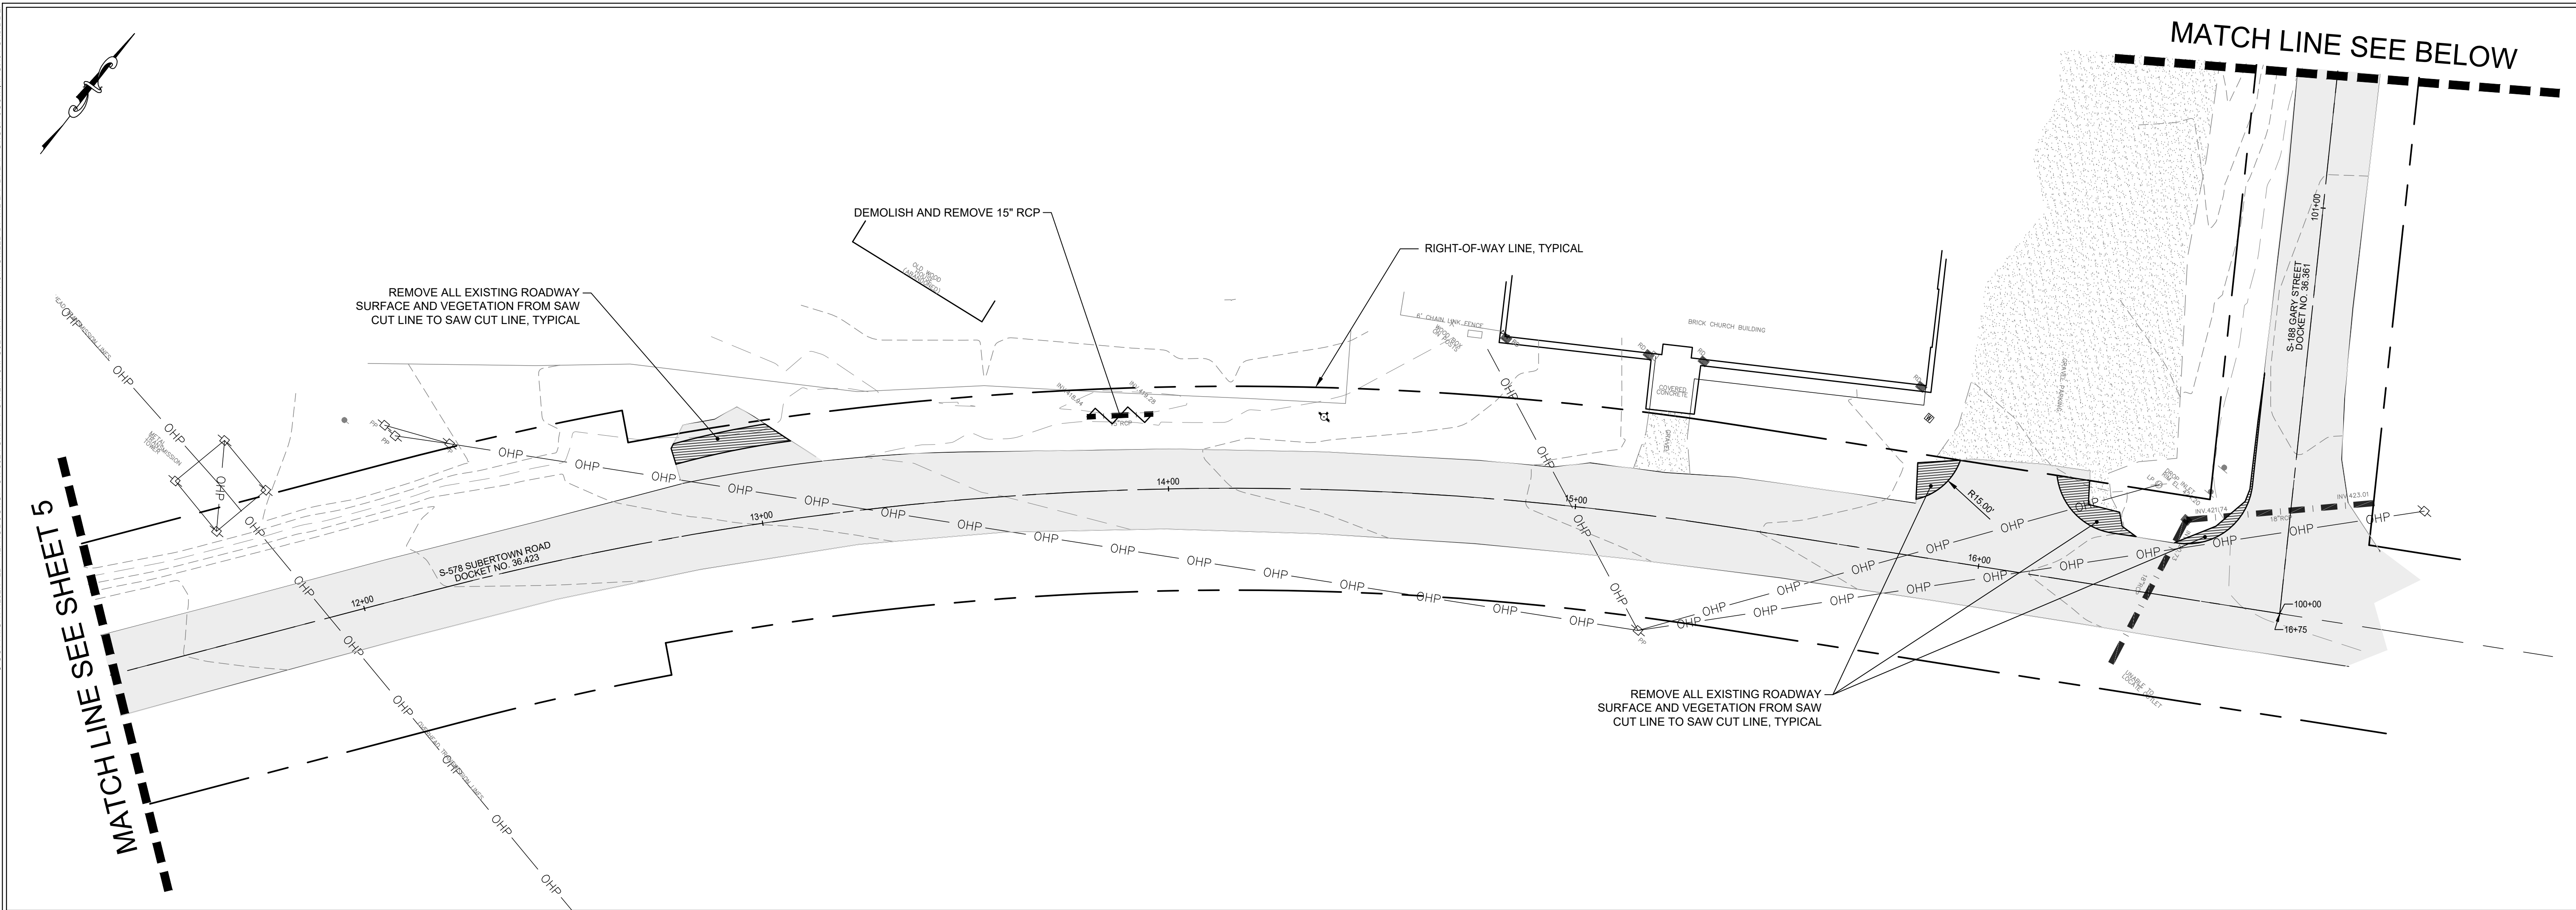

THE LANDPLAN GROUP SOUTH
LANDSCAPE ARCHITECTURE • ENGINEERING • PLANNING
1206 SCOTT STREET
COLUMBIA, SC 29201
803.256.0562
WWW.LANDPANSOUTH.COM

REVISION	BY	APPD.	MM.DD.YY
1.			
2.			
3.			
4.			
5.			

FILE NAME: 1192_DM_PL CAL DWL CHKD DSNL MM.DD.YY 09.24.26

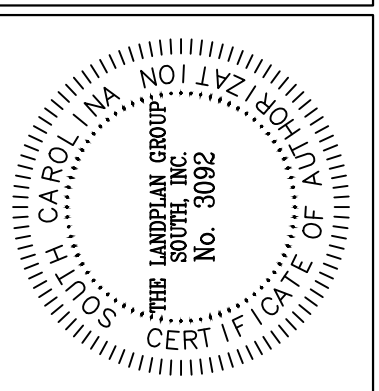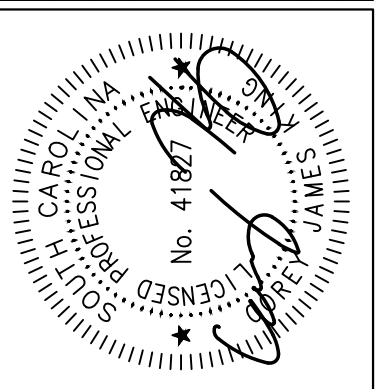


SUBERTOWN RD/GARY ST SIDEWALK PROJECT
BID PLAN SET
WHITMIRE, SC NEWBERRY COUNTY
DEMOLITION PLAN


JOB #: 1192
SCALE: 1" = 20'
SHEET: 6 OF 20

© COPYRIGHT RESERVED - REPRODUCTION OR USE FOR ANY OTHER PURPOSE THAN THAT AUTHORIZED BY THE LANDPLAN GROUP SOUTH, INC. IS FORBIDDEN


S:\Drawings\1192\1192-Whitire Subertown Road\Drawings\Production Drawings\1192_TS_P1.dwg

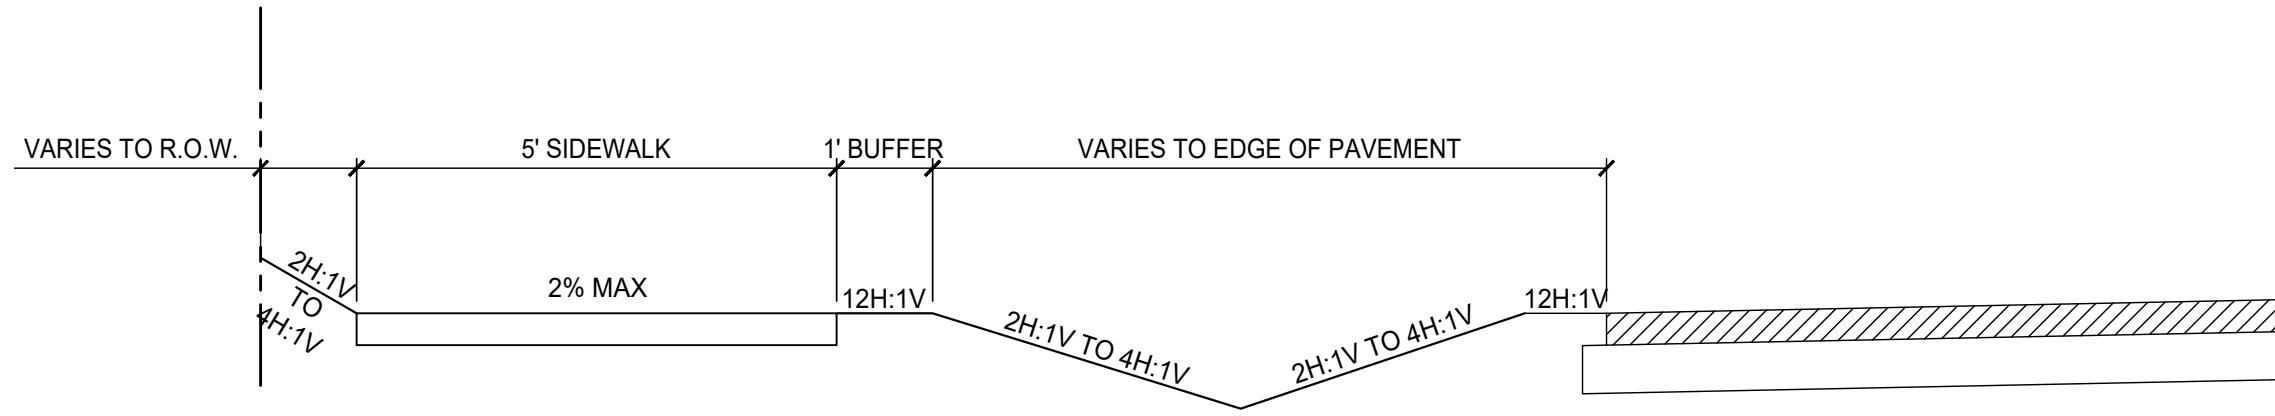


SUBERTOWN ROAD
TYPICAL SIDEWALK SECTION A
STATION 00+33 TO 15+89

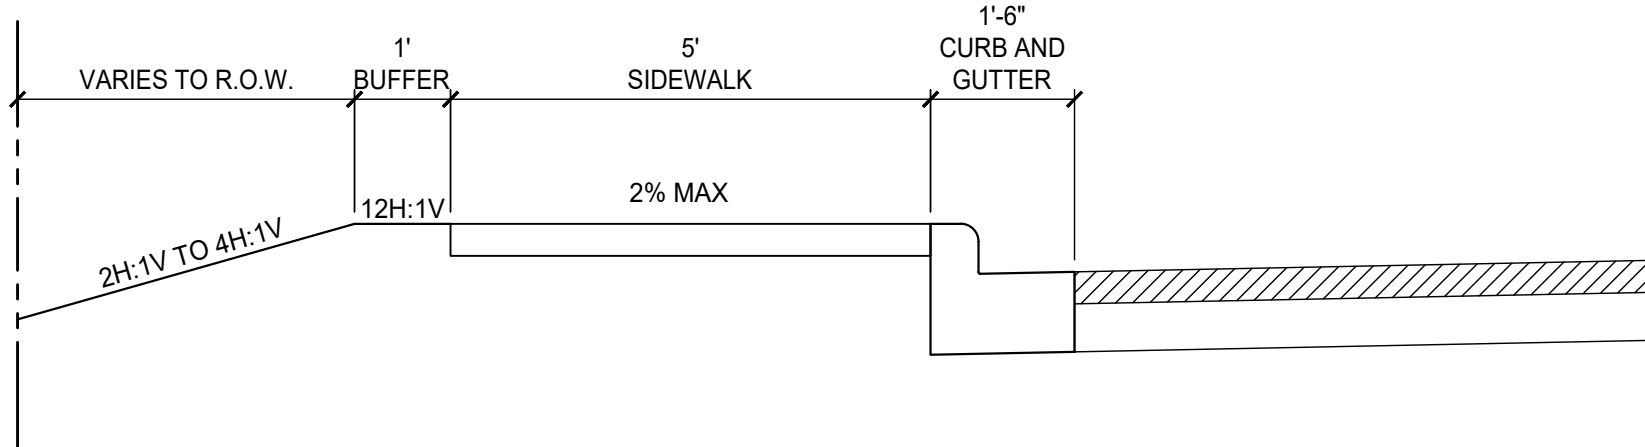

GARY STREET
TYPICAL SIDEWALK SECTION B
STATION 100+20 TO 106+19

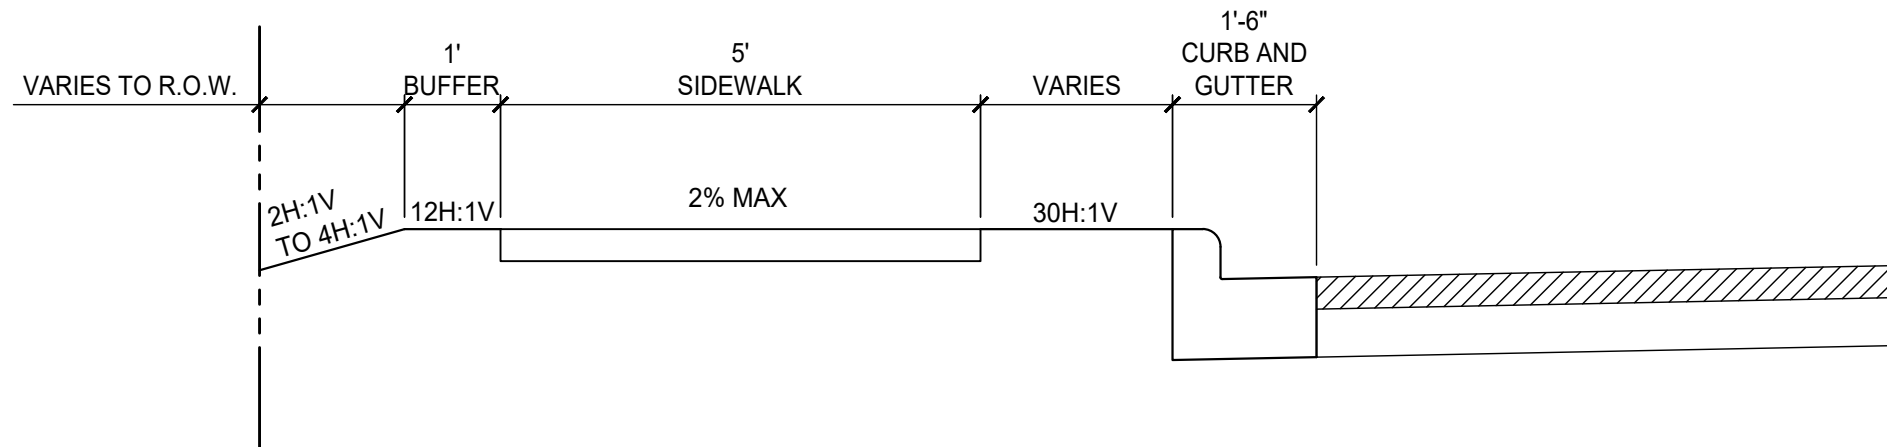



PORTION OF GARY STREET AND SUBERTOWN ROAD
TYPICAL SIDEWALK SECTION C
GARY STREET STATION 106+19 TO 107+37
SUBERTOWN ROAD STATION 16+17 TO 16+54

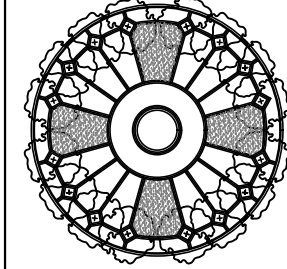

THE LANDPLAN GROUP SOUTH
LANDSCAPE ARCHITECTURE • ENGINEERING • PLANNING
1206 SCOTT STREET
COLUMBIA, SC 29201
803.256.0562
WWW.LANDPANSOUTH.COM

REVISION		BY	APPD.	MM/DD/YY
1.				
2.				
3.				
4.				
5.				

FILE NAME: 1192_TS_PL	CJK	CWH	CJK	09.24.26
	DWL	CHD	DSN	MM/DD/YY

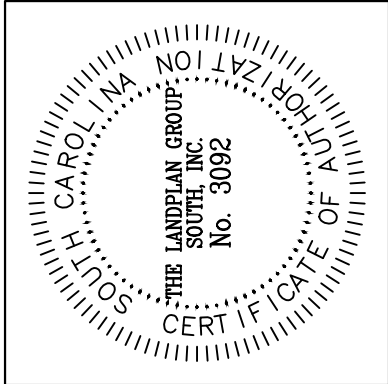
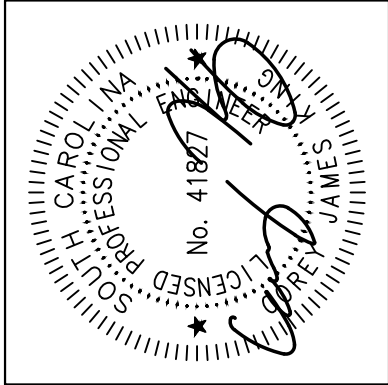


SUBERTOWN RD/GARY ST SIDEWALK PROJECT
BID PLAN SET
WHITMIRE, SC NEWBERRY COUNTY
SIDEWALK TYPICAL SECTIONS


JOB #: 1192
SCALE: N.T.S.
SHEET: 7 OF 20

© COPYRIGHT RESERVED - REPRODUCTION OR USE FOR ANY OTHER PURPOSE THAN THAT AUTHORIZED BY THE LANDPLAN GROUP SOUTH, INC. IS FORBIDDEN.

S:\Drawings\1100\11192-Whitire Subertown Road\Drawings\Production Drawings\11192_SP_P1.dwg

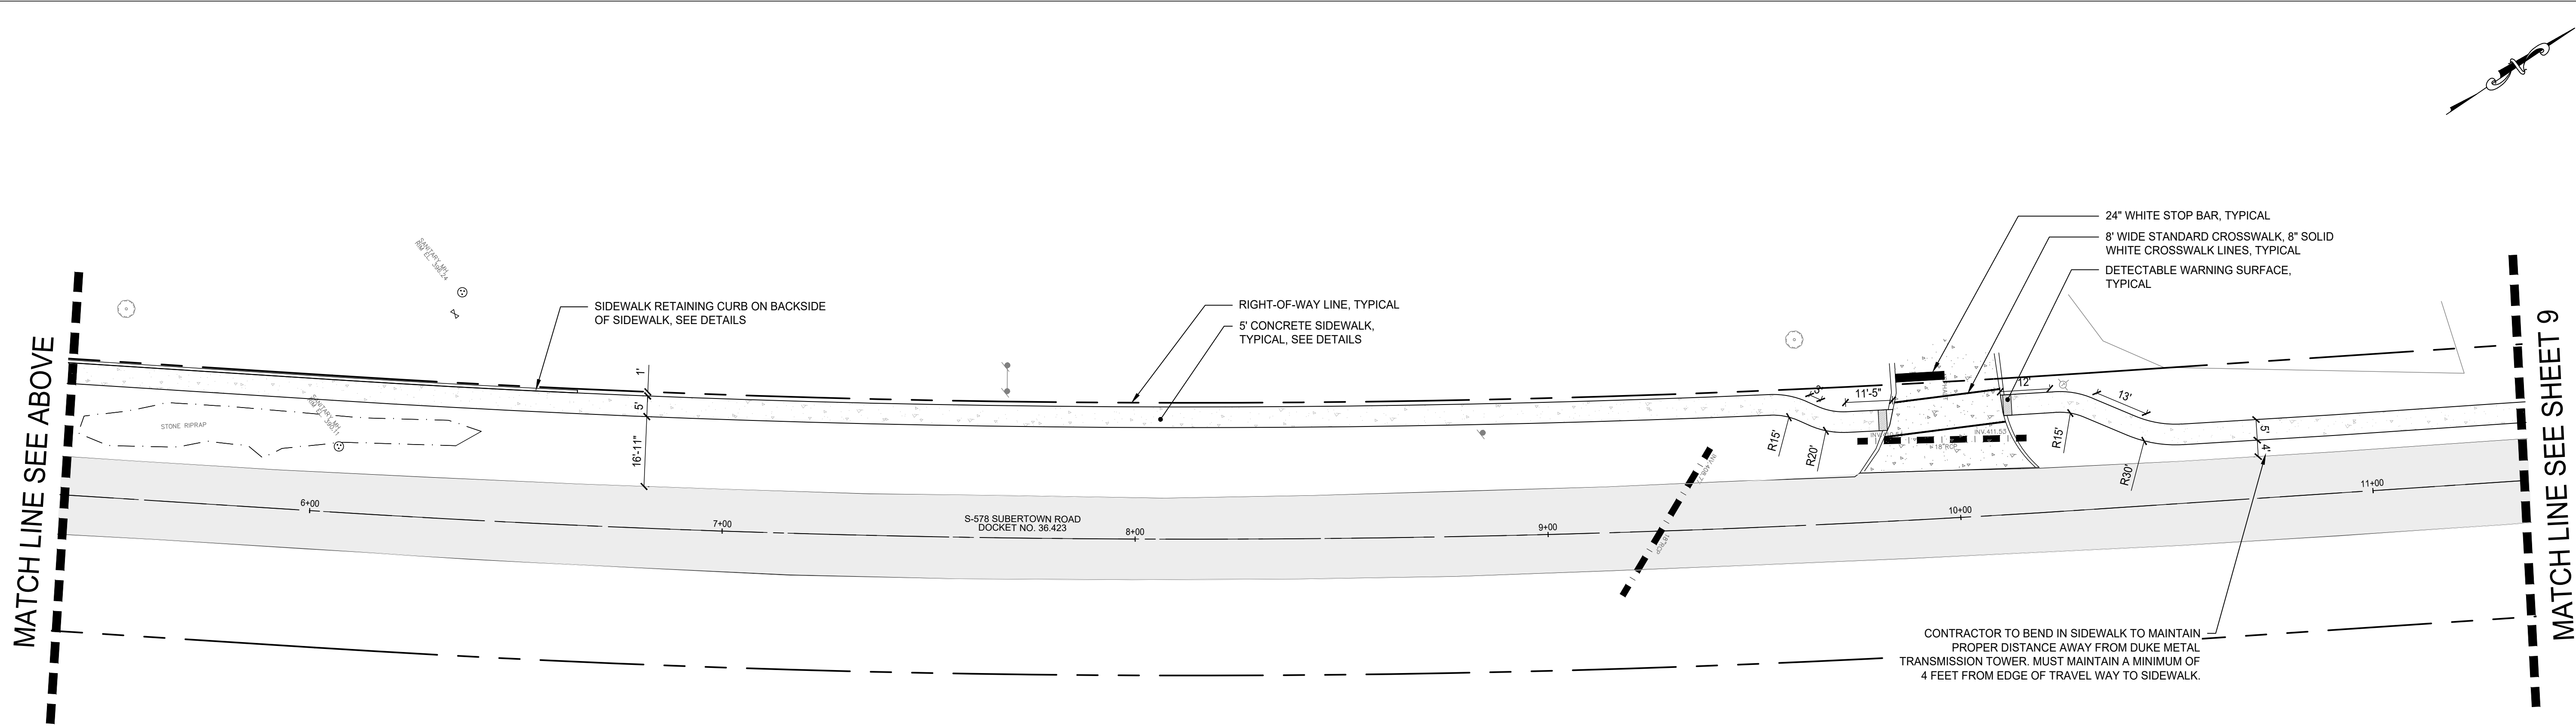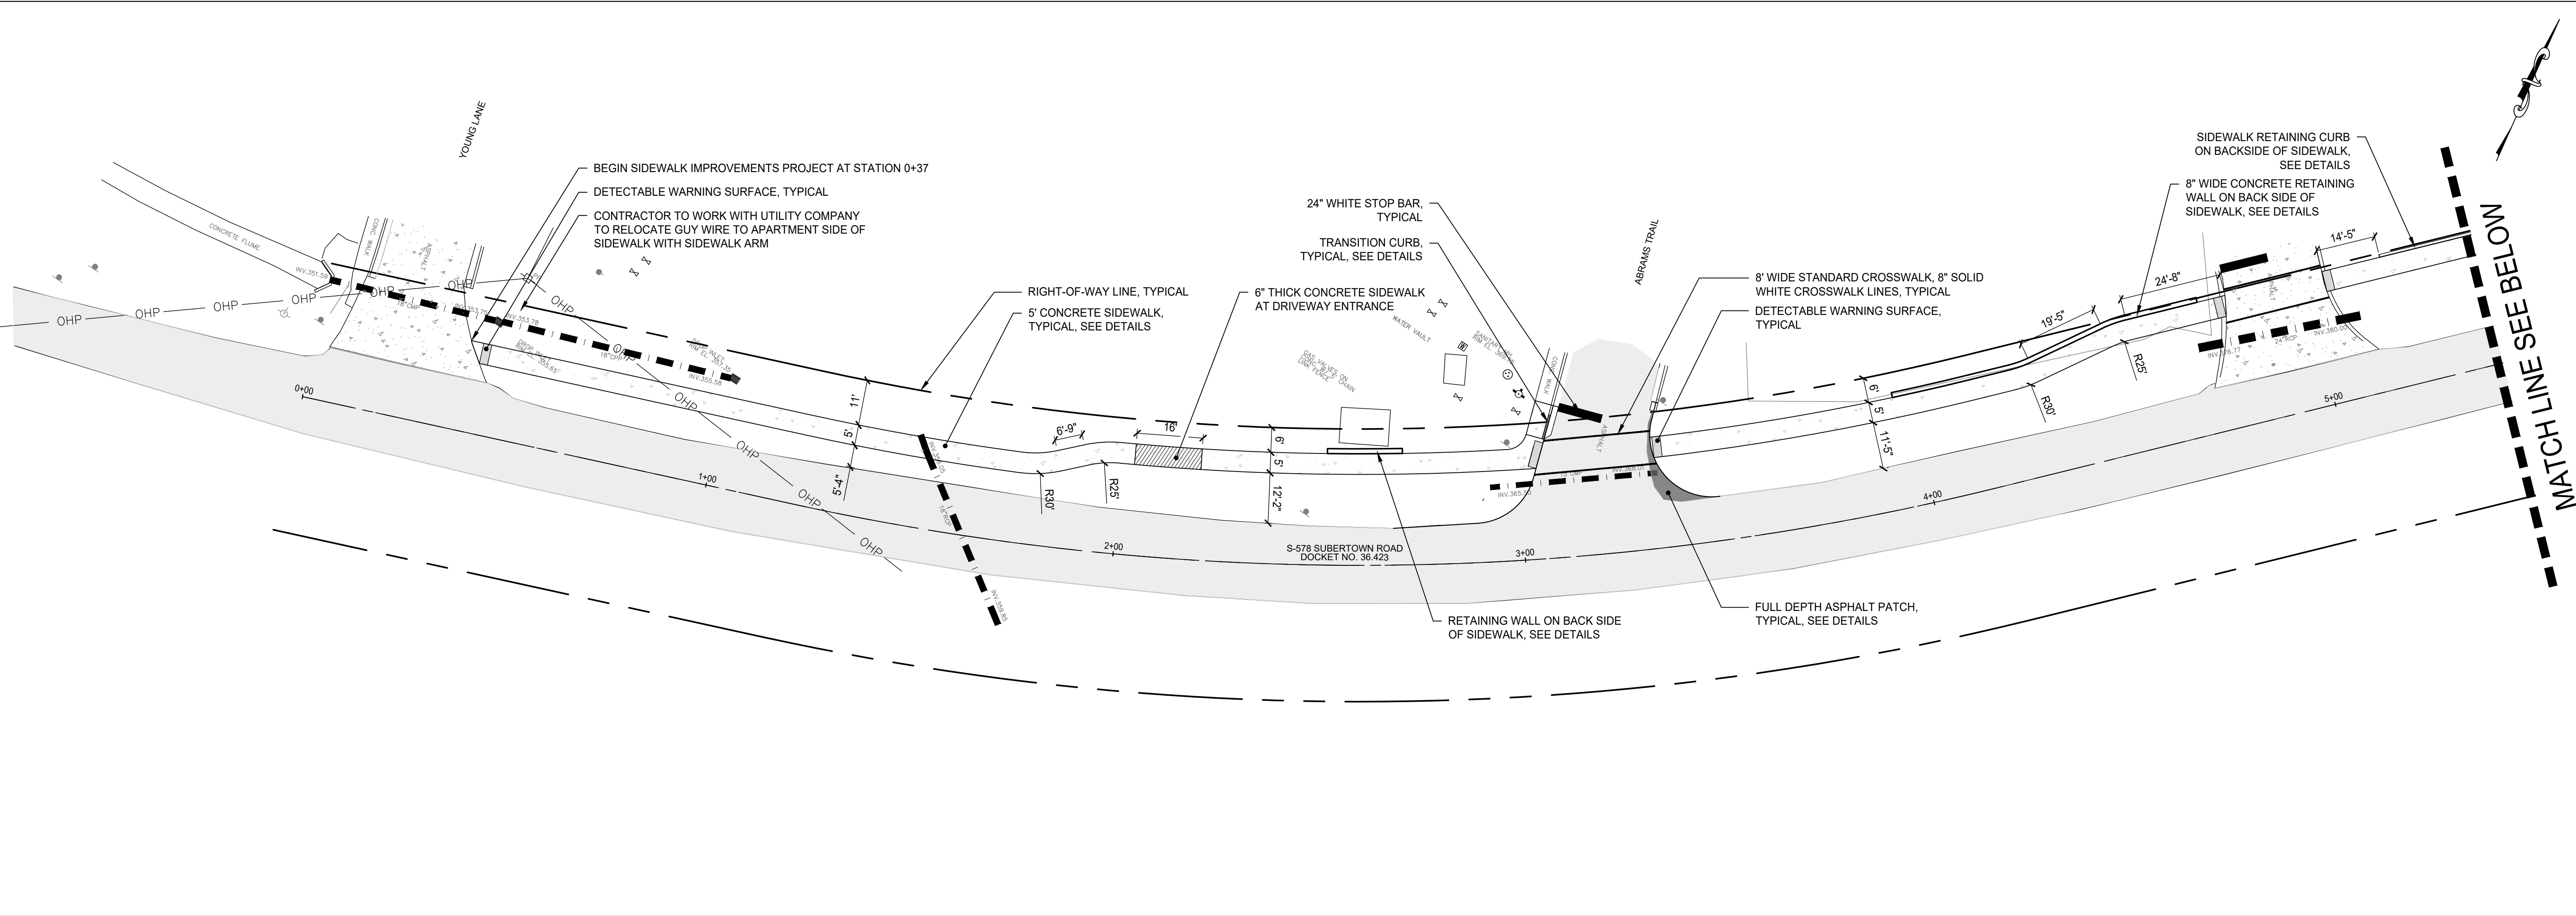



- NOTES:
- SIDEWALK SHALL HAVE A MINIMUM OF ONE-PERCENT (1%) CROSS SLOPE TO ASSURE POSITIVE DRAINAGE TOWARDS THE ROAD. IF POSITIVE DRAINAGE IS NOT ACHIEVED BASED ON EXISTING CONDITIONS, INFORM THE ENGINEER IMMEDIATELY.
 - SIDEWALK SLOPE SHALL BE LESS THAN OR EQUAL TO THE EXISTING SLOPE OF THE ROADWAY TO MEET ADA GRADE REQUIREMENTS.
 - MAXIMUM CROSS SLOPE SHALL BE TWO-PERCENT (2%) UNLESS WHERE SPECIFICALLY SHOWN.

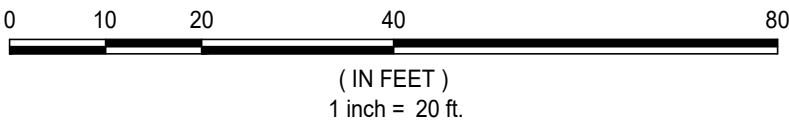

THE LANDPLAN GROUP SOUTH
LANDSCAPE ARCHITECTURE • ENGINEERING • PLANNING
1206 SCOTT STREET
COLUMBIA, SC 29201
803.256.0562
WWW.LANDPANSOUTH.COM

REVISION	BY	APPD.	MM/DD/YY
1.			
2.			
3.			
4.			
5.			

FILE NAME: 1192_SP_PL CAL CWH CAL 09.24.26
DWNL CHKD DSGN MM/DD/YY

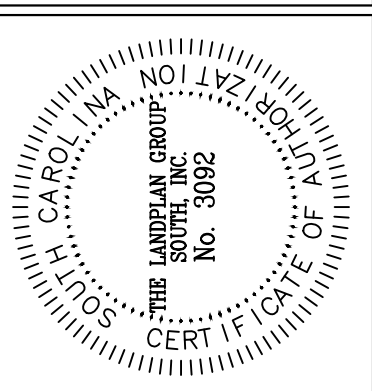
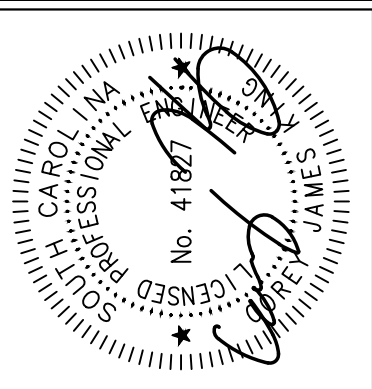


SUBERTOWN RD/GARY ST SIDEWALK PROJECT
BID PLAN SET
WHITMIRE, SC NEWBERRY COUNTY
LAYOUT PLAN

JOB #: 1192
SCALE: 1" = 20'
SHEET: 8 OF 20

© COPYRIGHT RESERVED. REPRODUCTION OR USE FOR ANY OTHER PURPOSE THAN THAT AUTHORIZED BY THE LANDPLAN GROUP SOUTH, INC. IS FORBIDDEN.



S:\Drawings\1192\1192-Whitire Subertown Road\Drawings\Production Drawings\1192_SP_Plan.dwg

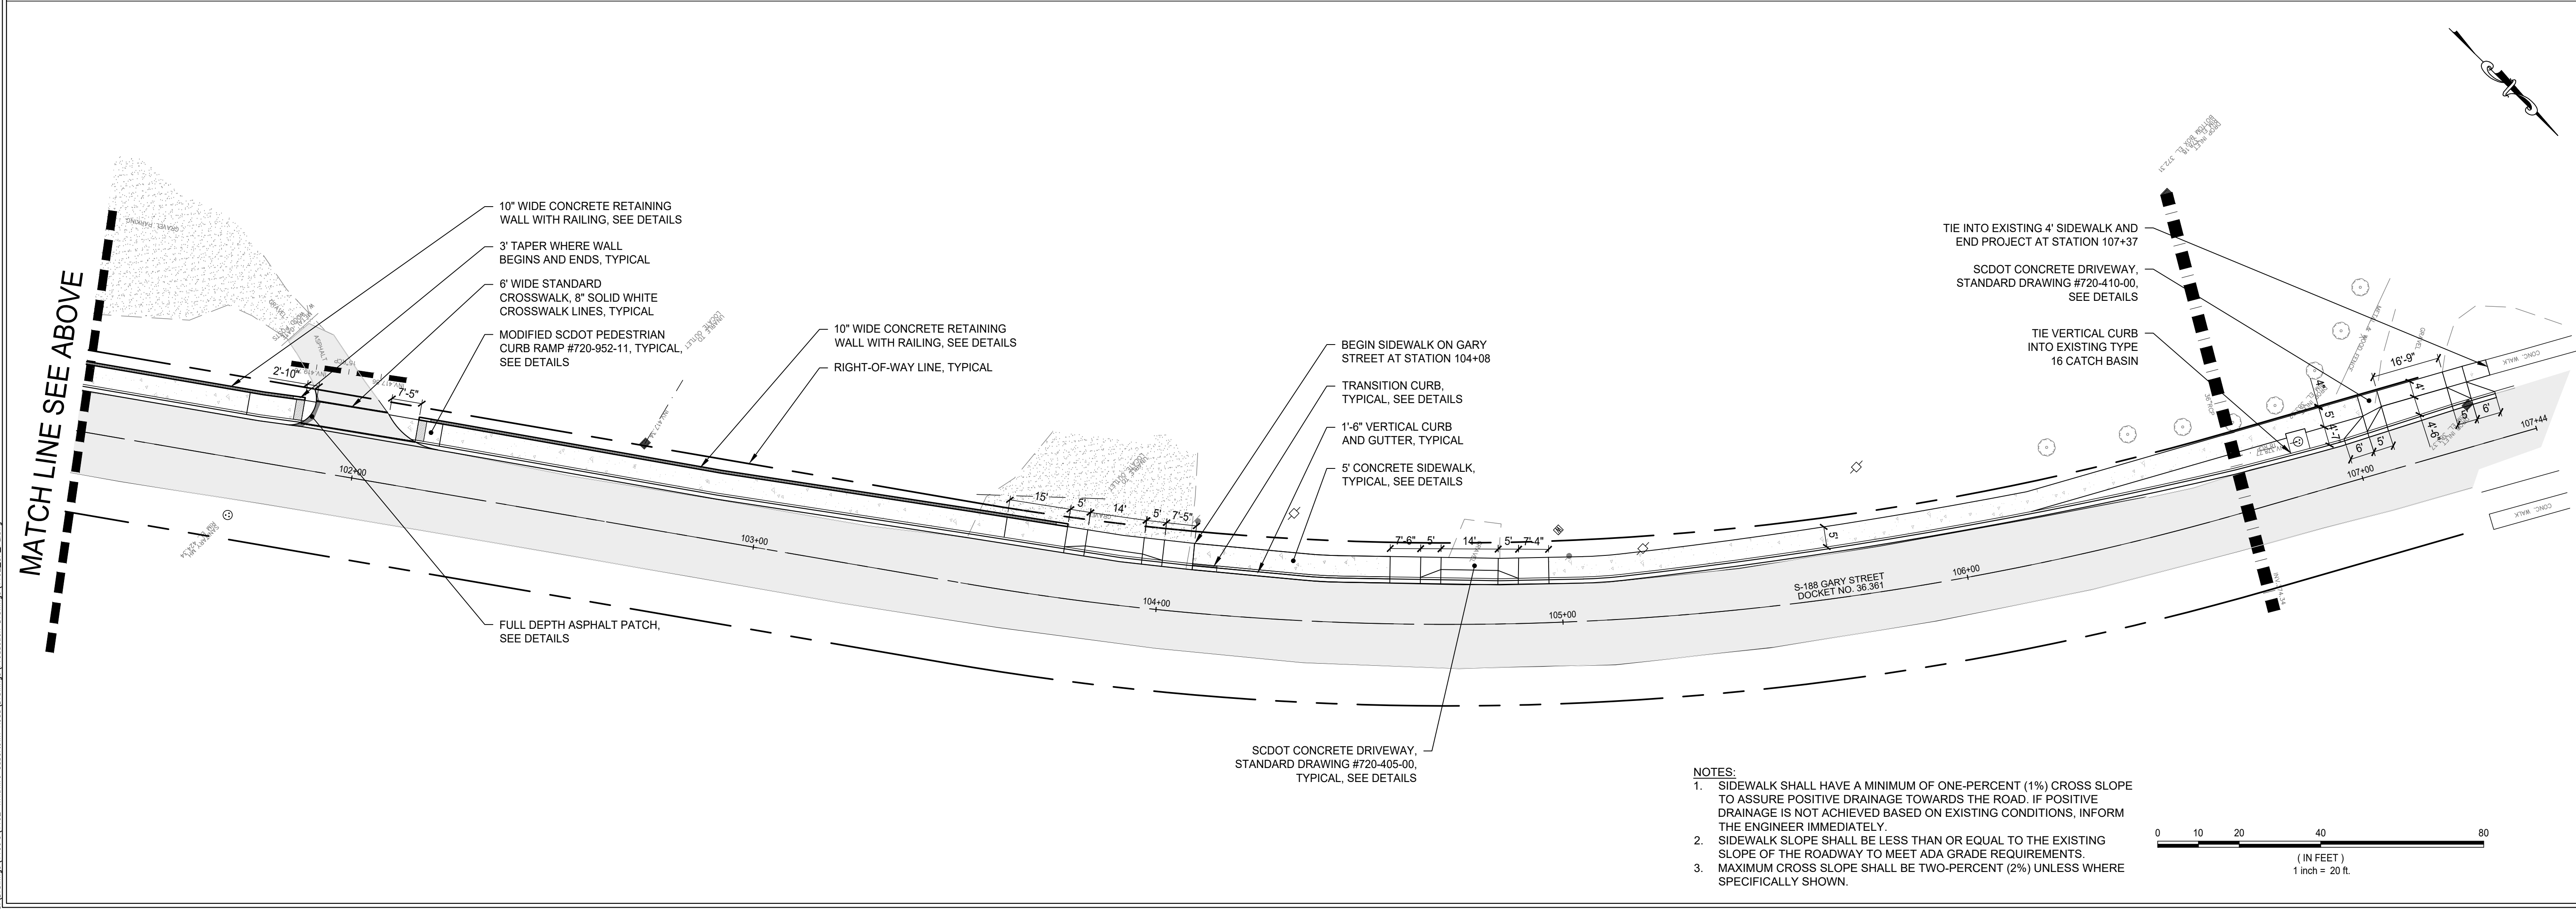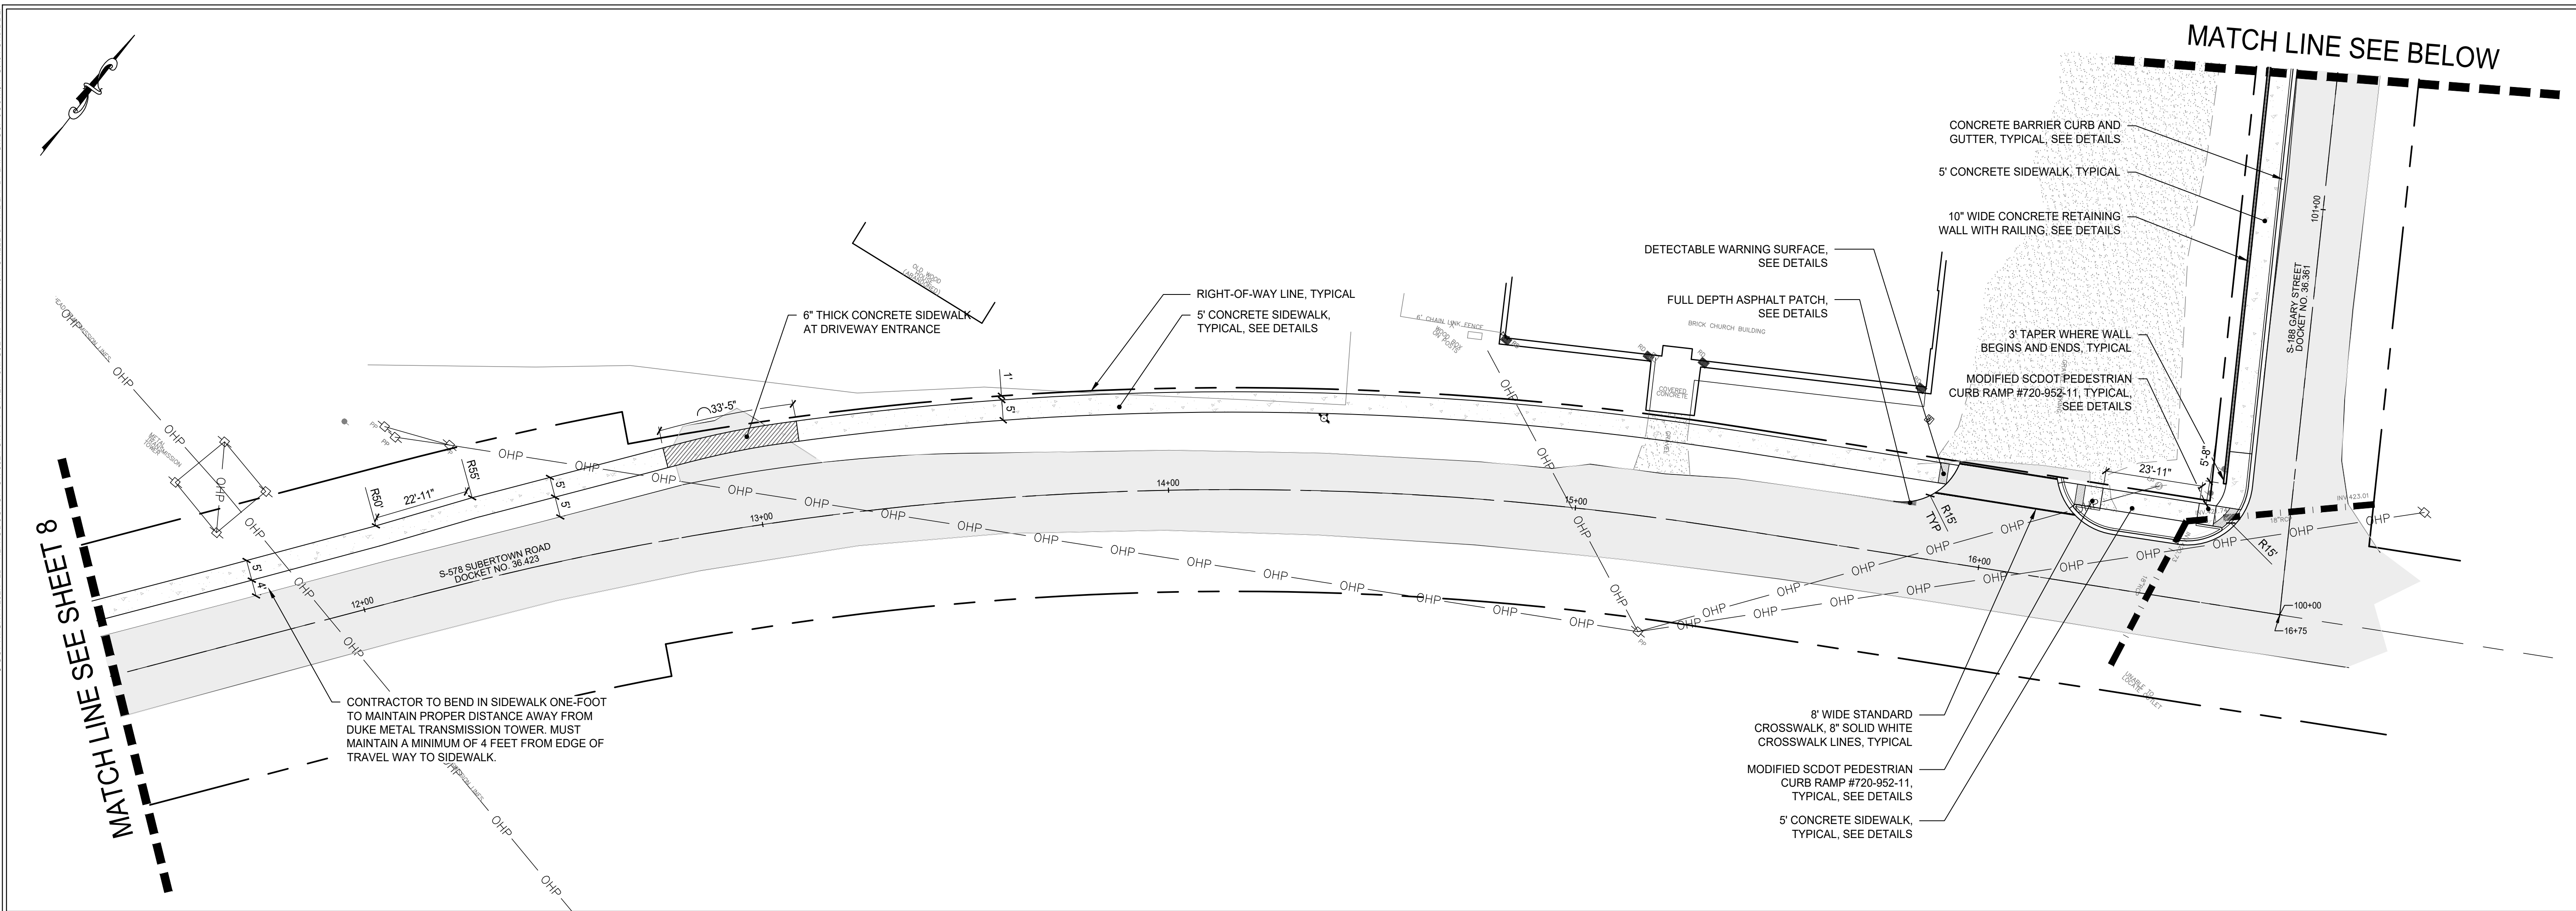

THE LANDPLAN GROUP SOUTH
LANDSCAPE ARCHITECTURE • ENGINEERING • PLANNING
1206 SCOTT STREET
COLUMBIA, SC 29201
803.256.0562
WWW.LANDPLANGROUP.COM

REVISION	BY	APPD.	MM.DD.YY
1.			
2.			
3.			
4.			
5.			

FILE NAME: 1192_SP_PL CAL DWL CHKD DSNL MM.DD.YY

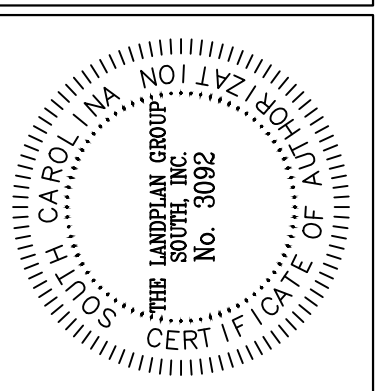
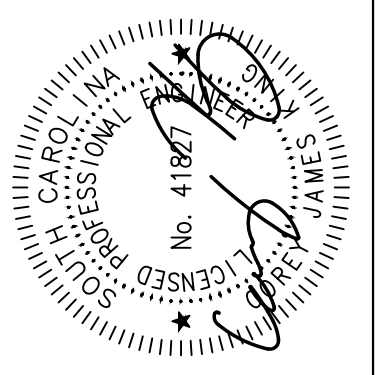


SUBERTOWN RD/GARY ST SIDEWALK PROJECT
BID PLAN SET
WHITMIRE, SC NEWBERRY COUNTY
LAYOUT PLAN


JOB #: 1192
SCALE: 1" = 20'
SHEET: 9 OF 20

© COPYRIGHT RESERVED - REPRODUCTION OR USE FOR ANY OTHER PURPOSE THAN THAT AUTHORIZED BY THE LANDPLAN GROUP SOUTH, INC. IS FORBIDDEN.

S:\Drawings\1100\A\1102-Whitmore Subertown Road\Drawings\Production Drawings\1102_EC_P.dwg

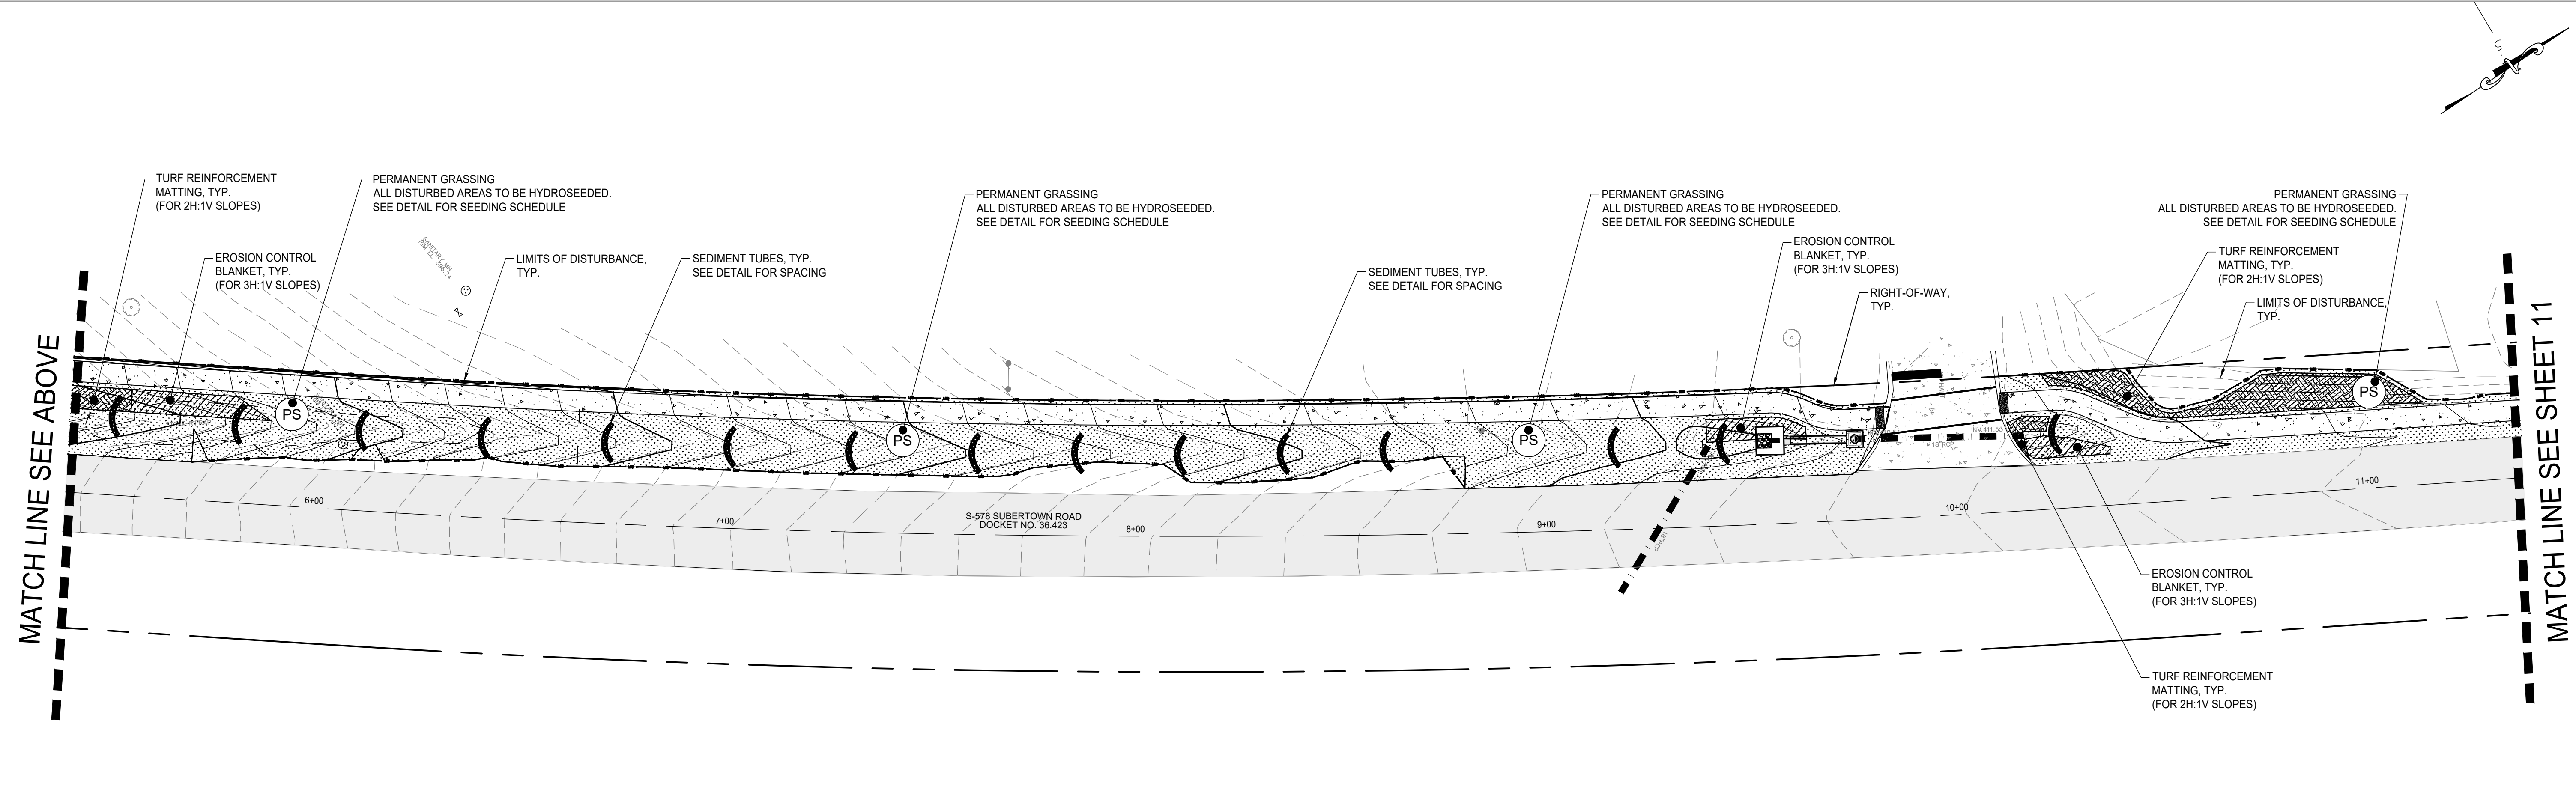
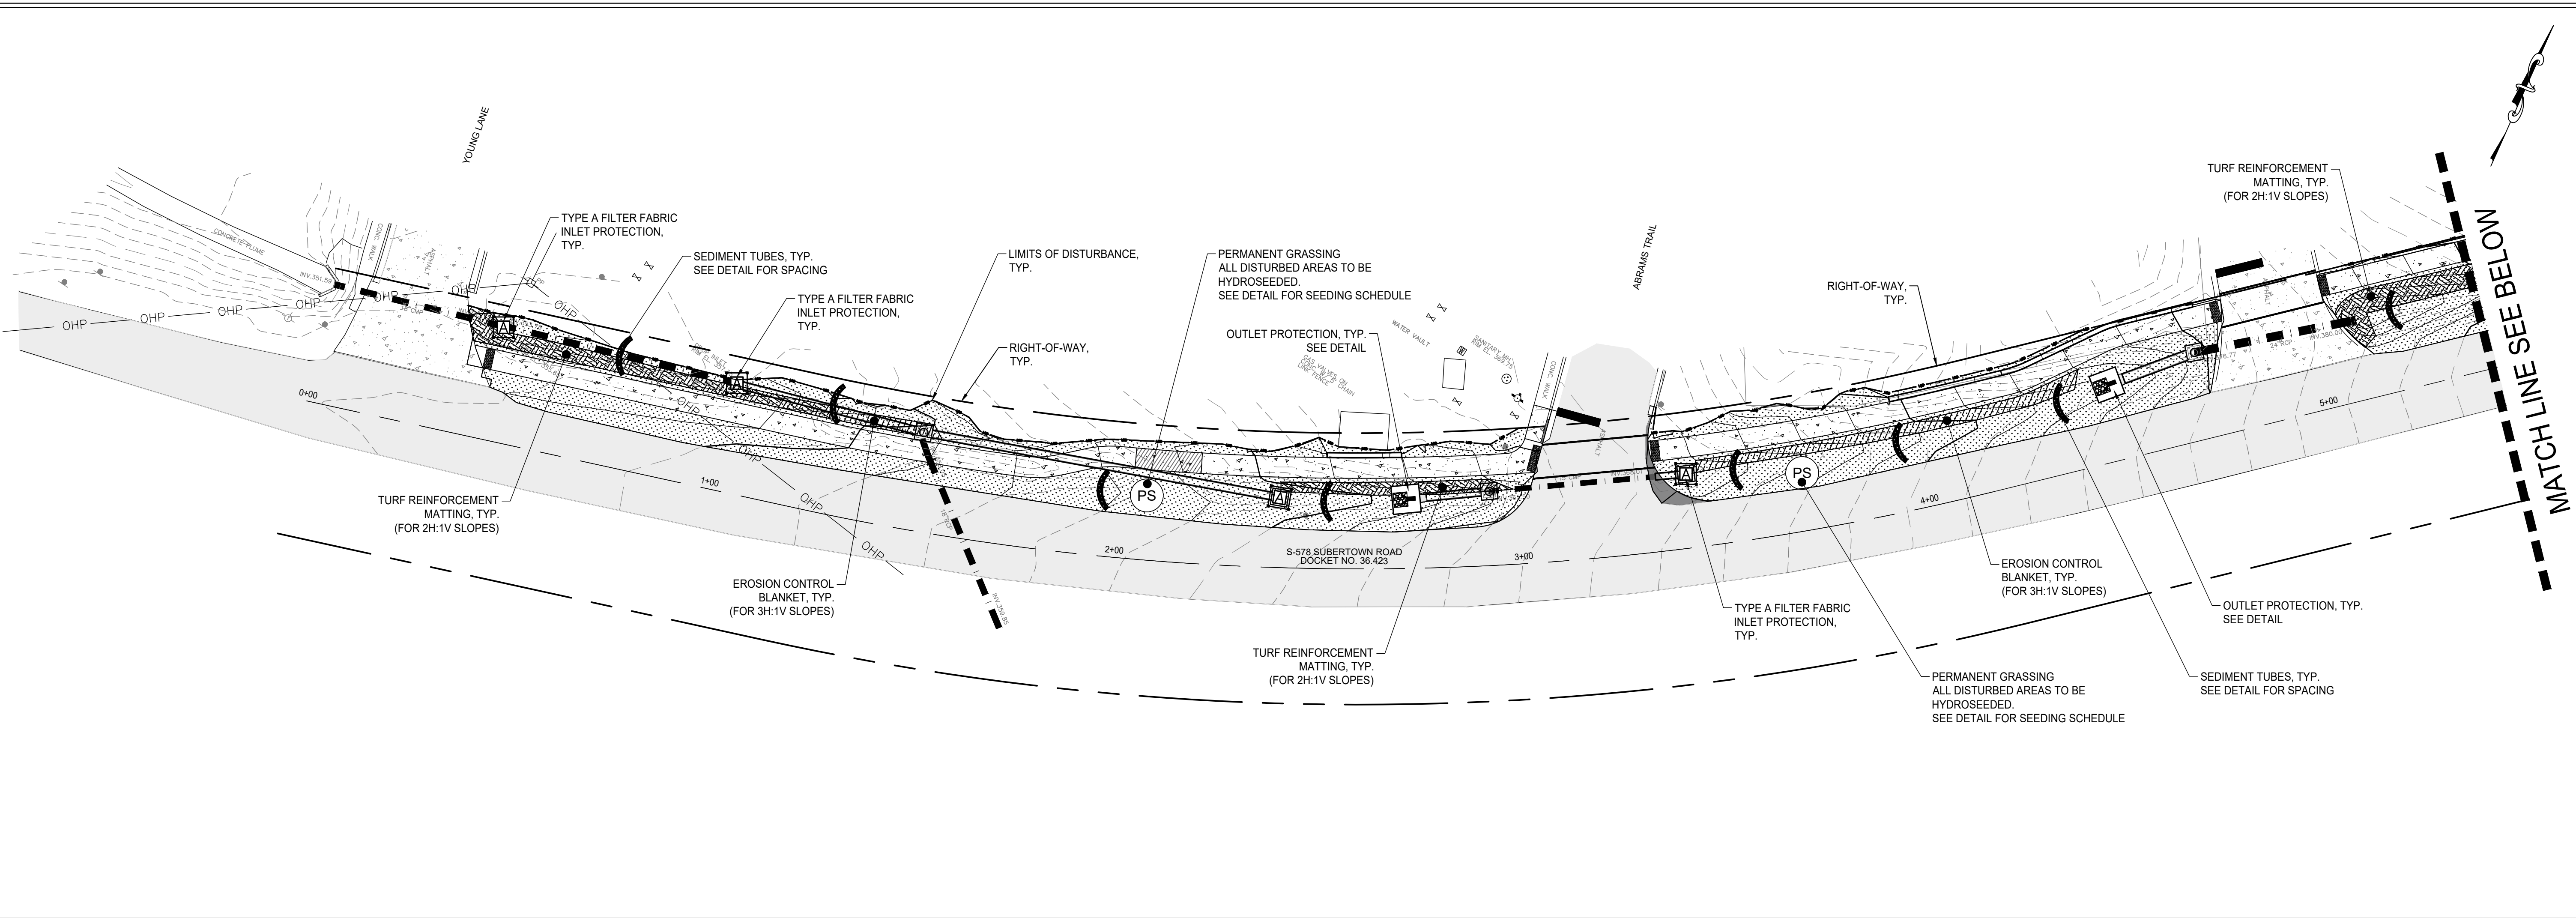


NOTES:
1. CONTRACTOR TO FOLLOW ALL EROSION CONTROL DETAILS, NOTES, AND SPECIFICATIONS THROUGHOUT THE DURATION OF THE PROJECT.
2. SILT FENCE IS SHOWN FOR GENERAL INFORMATION PURPOSES ONLY.
3. CONTRACTOR TO INSTALL SILT FENCE IN ALL AREAS WHERE SLOPE FALLS AWAY FROM SIDEWALK/ROADWAY AND TOWARDS ADJACENT PROPERTY.

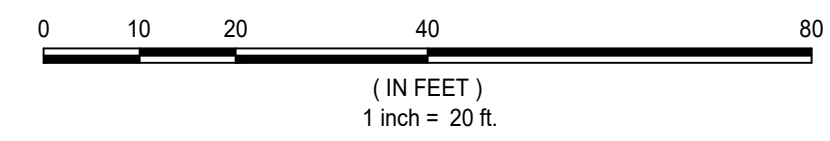

THE LANDPLAN GROUP SOUTH
LANDSCAPE ARCHITECTURE • ENGINEERING • PLANNING
1206 SCOTT STREET
COLUMBIA, SC 29201
803.256.0562
WWW.LANDPANSOUTH.COM

REVISION	BY	APPD.	MM/DD/YY
1.			
2.			
3.			
4.			
5.			

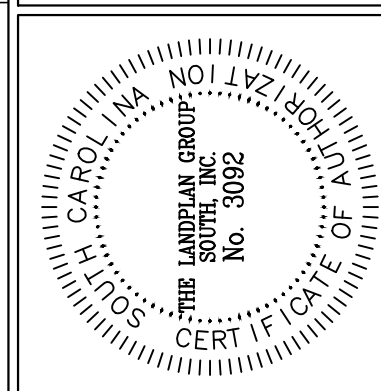
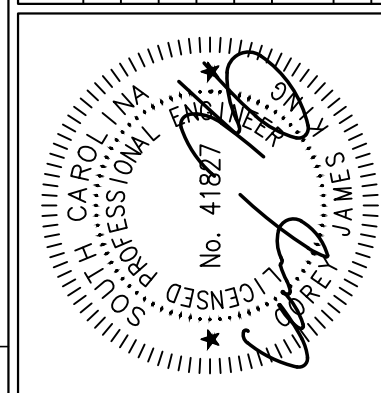


SUBERTOWN RD/GARY ST SIDEWALK PROJECT
BID PLAN SET
WHITMIRE, SC NEWBERRY COUNTY
EROSION CONTROL PLAN


JOB #:
1192
SCALE:
1" = 20'
SHEET:
10 OF 20

© COPYRIGHT RESERVED. REPRODUCTION OR USE FOR ANY OTHER PURPOSE THAN THAT AUTHORIZED BY THE LANDPLAN GROUP SOUTH, INC. IS FORBIDDEN.

S:\Drawings\1109\1109-Whitire Subertown Road\Drawings\Production Drawings\1109_EC_P.dwg

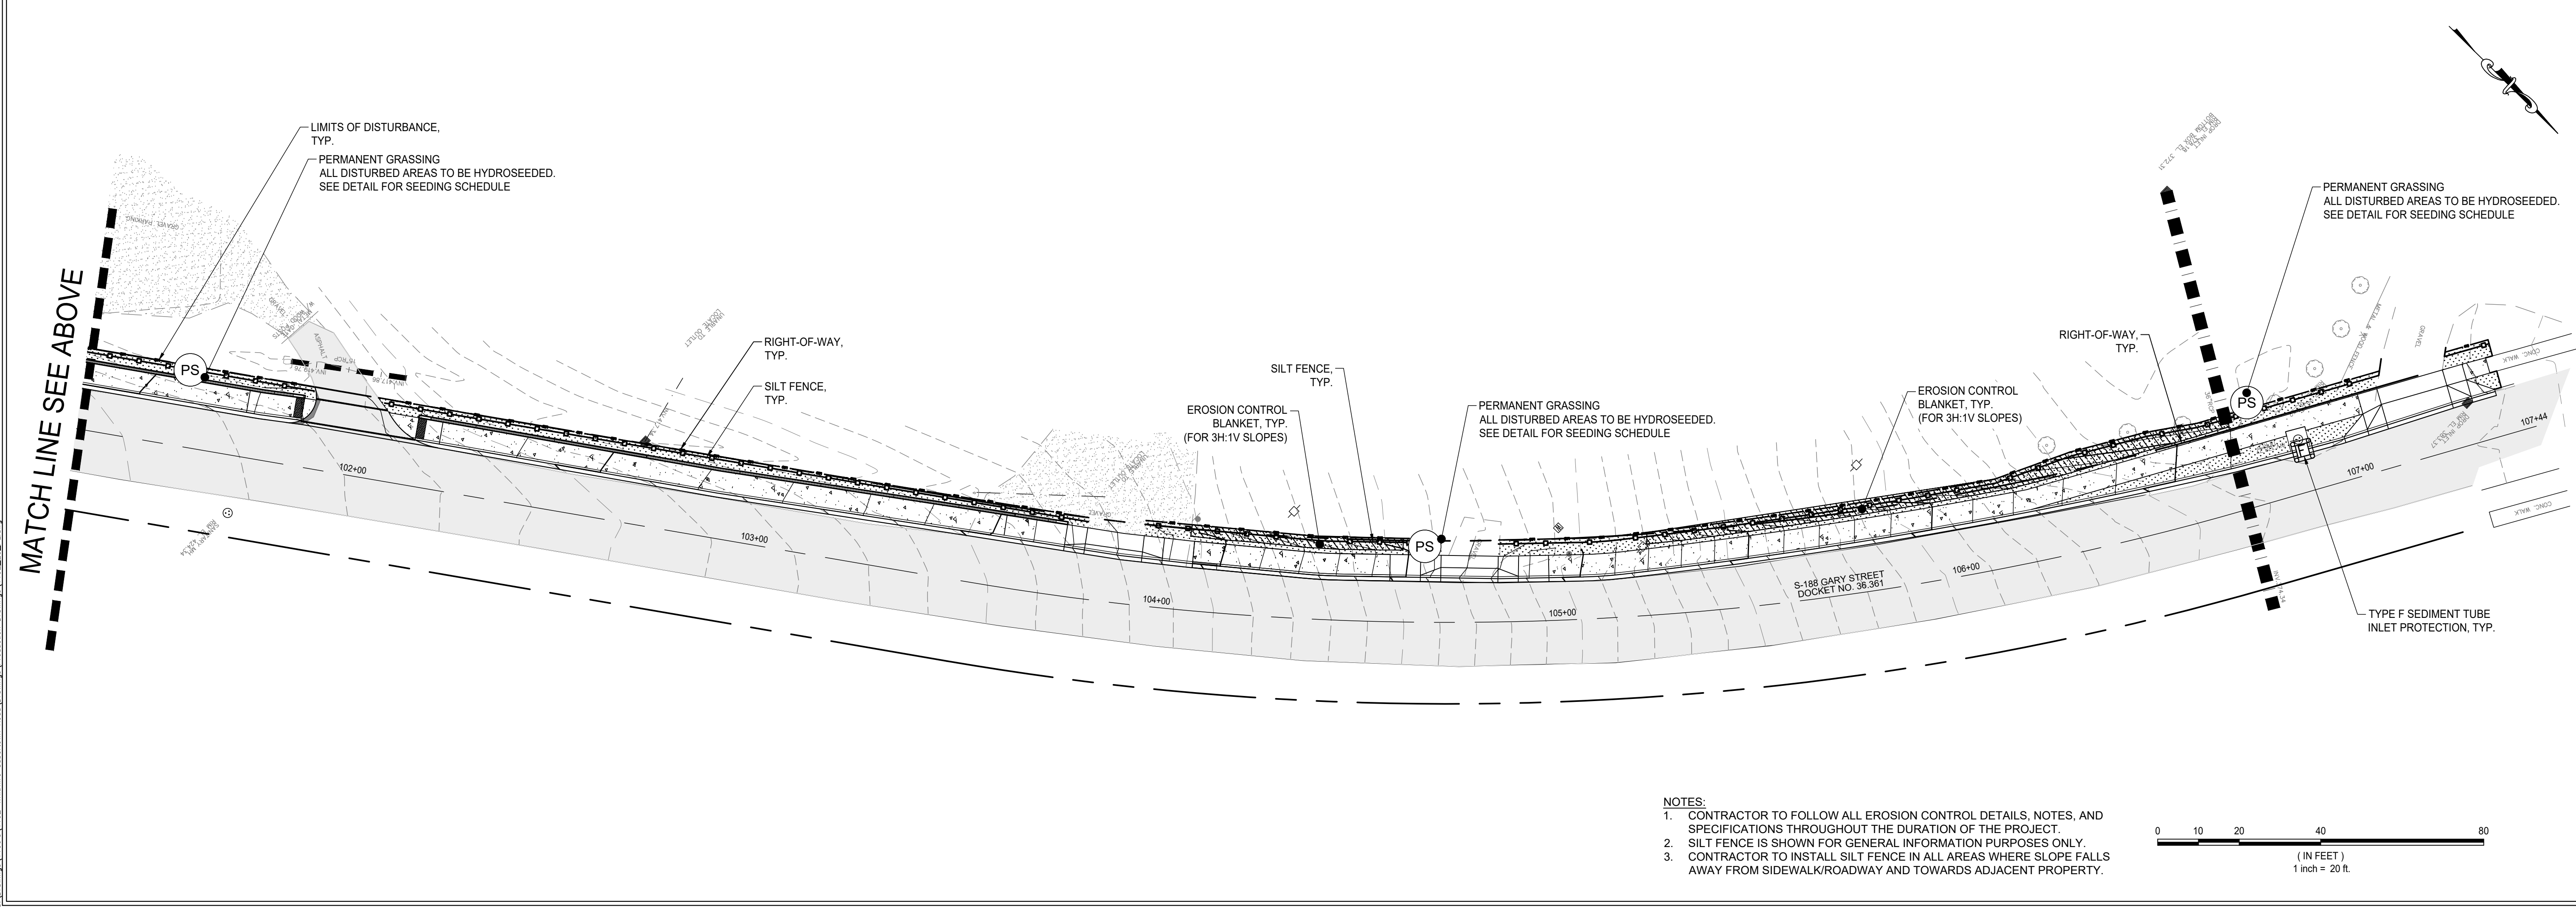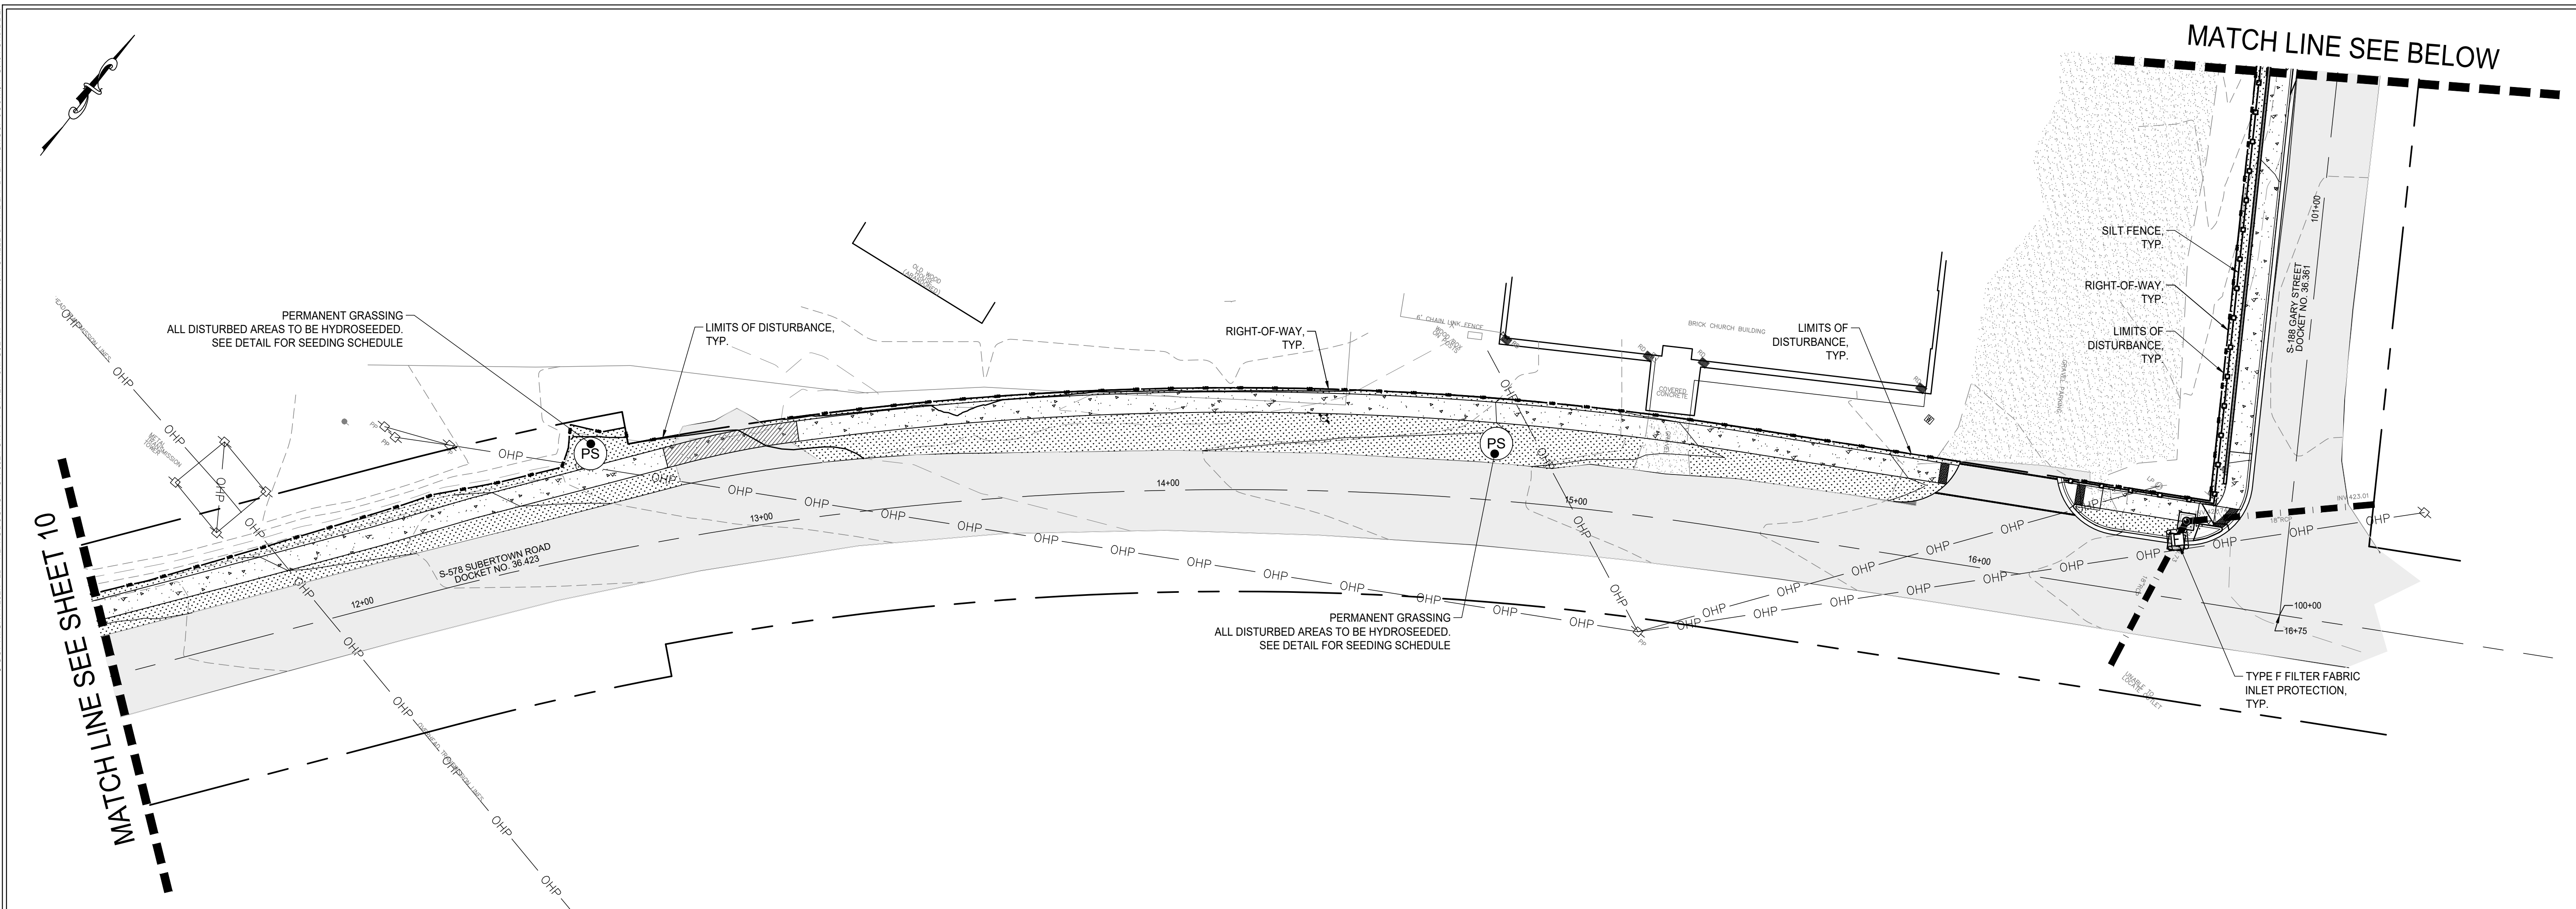



NOTES:
1. CONTRACTOR TO FOLLOW ALL EROSION CONTROL DETAILS, NOTES, AND SPECIFICATIONS THROUGHOUT THE DURATION OF THE PROJECT.
2. SILT FENCE IS SHOWN FOR GENERAL INFORMATION PURPOSES ONLY.
3. CONTRACTOR TO INSTALL SILT FENCE IN ALL AREAS WHERE SLOPE FALLS AWAY FROM SIDEWALK/ROADWAY AND TOWARDS ADJACENT PROPERTY.

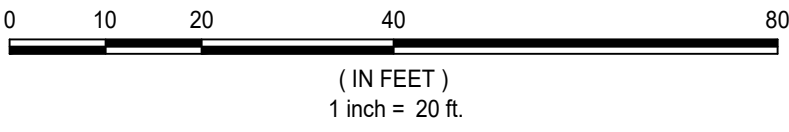

THE LANDPLAN GROUP SOUTH
LANDSCAPE ARCHITECTURE • ENGINEERING • PLANNING
1206 SCOTT STREET
COLUMBIA, SC 29201
803.256.0562
WWW.LANDPANSOUTH.COM

REVISION	BY	APPD.	MM.DD.YY
1.			
2.			
3.			
4.			
5.			

FILE NAME: 1192_EC_PL DWG: CHDK DSCN: MM.DD.YY

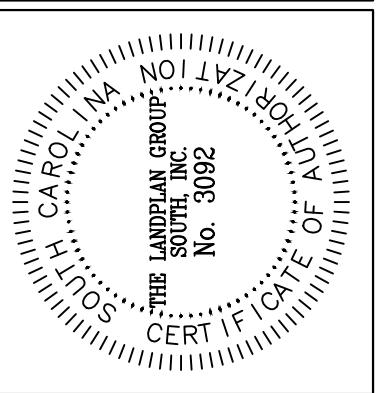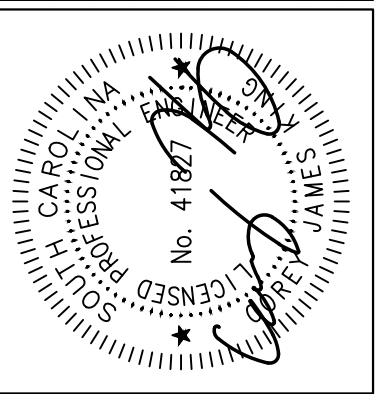


SUBERTOWN RD/GARY ST SIDEWALK PROJECT
BID PLAN SET
WHITIRE, SC NEWBERRY COUNTY
EROSION CONTROL PLAN

JOB #: 1192
SCALE: 1" = 20'
SHEET: 11 OF 20

© COPYRIGHT RESERVED - REPRODUCTION OR USE FOR ANY OTHER PURPOSE THAN THAT AUTHORIZED BY THE LANDPLAN GROUP SOUTH, INC. IS FORBIDDEN

S:\Drawings\1109\11192-Whitmore Subertown Road\Drawings\Production Drawings\11192_GRD_Pc.dwg

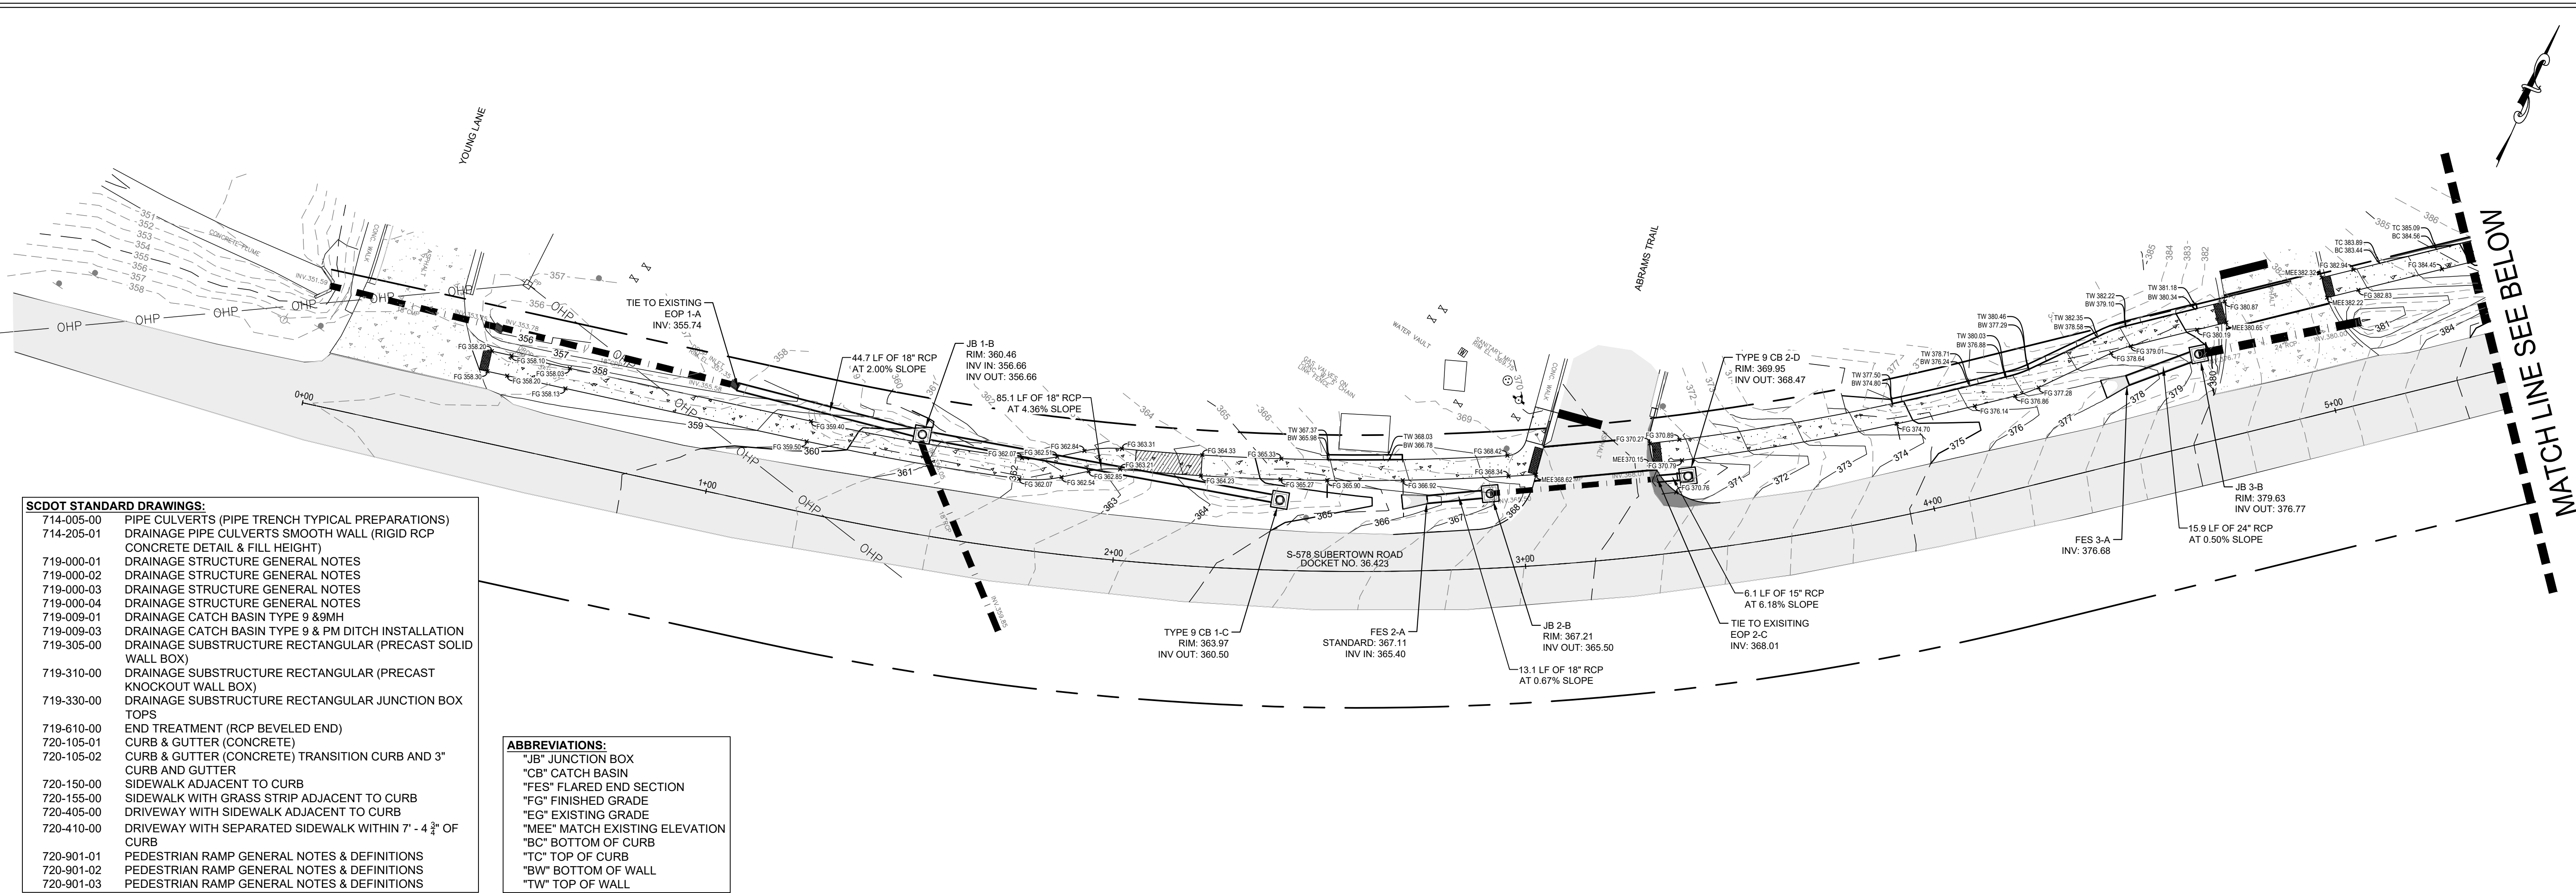


SCDOT STANDARD DRAWINGS:

714-005-00	PIPE CULVERTS (PIPE TRENCH TYPICAL PREPARATIONS)
714-205-01	DRAINAGE PIPE CULVERTS SMOOTH WALL (RIGID RCP CONCRETE DETAIL & FILL HEIGHT)
719-000-01	DRAINAGE STRUCTURE GENERAL NOTES
719-000-02	DRAINAGE STRUCTURE GENERAL NOTES
719-000-03	DRAINAGE STRUCTURE GENERAL NOTES
719-000-04	DRAINAGE STRUCTURE GENERAL NOTES
719-009-01	DRAINAGE CATCH BASIN TYPE 9 & 9MH
719-009-03	DRAINAGE CATCH BASIN TYPE 9 & PM DITCH INSTALLATION
719-305-00	DRAINAGE SUBSTRUCTURE RECTANGULAR (PRECAST SOLID WALL BOX)
719-310-00	DRAINAGE SUBSTRUCTURE RECTANGULAR (PRECAST KNOCKOUT WALL BOX)
719-330-00	DRAINAGE SUBSTRUCTURE RECTANGULAR JUNCTION BOX TOPS
719-610-00	END TREATMENT (RCP BEVELED END)
720-105-01	CURB & GUTTER (CONCRETE)
720-105-02	CURB & GUTTER (CONCRETE) TRANSITION CURB AND 3" CURB AND GUTTER
720-150-00	SIDEWALK ADJACENT TO CURB
720-155-00	SIDEWALK WITH GRASS STRIP ADJACENT TO CURB
720-405-00	DRIVEWAY WITH SIDEWALK ADJACENT TO CURB
720-410-00	DRIVEWAY WITH SEPARATED SIDEWALK WITHIN 7' - 4 3/4" OF CURB
720-901-01	PEDESTRIAN RAMP GENERAL NOTES & DEFINITIONS
720-901-02	PEDESTRIAN RAMP GENERAL NOTES & DEFINITIONS
720-901-03	PEDESTRIAN RAMP GENERAL NOTES & DEFINITIONS


ABBREVIATIONS:

"JB"	JUNCTION BOX
"CB"	CATCH BASIN
"FES"	FLARED END SECTION
"FG"	FINISHED GRADE
"EG"	EXISTING GRADE
"MEE"	MATCH EXISTING ELEVATION
"BC"	BOTTOM OF CURB
"TC"	TOP OF CURB
"BW"	BOTTOM OF WALL
"TW"	TOP OF WALL

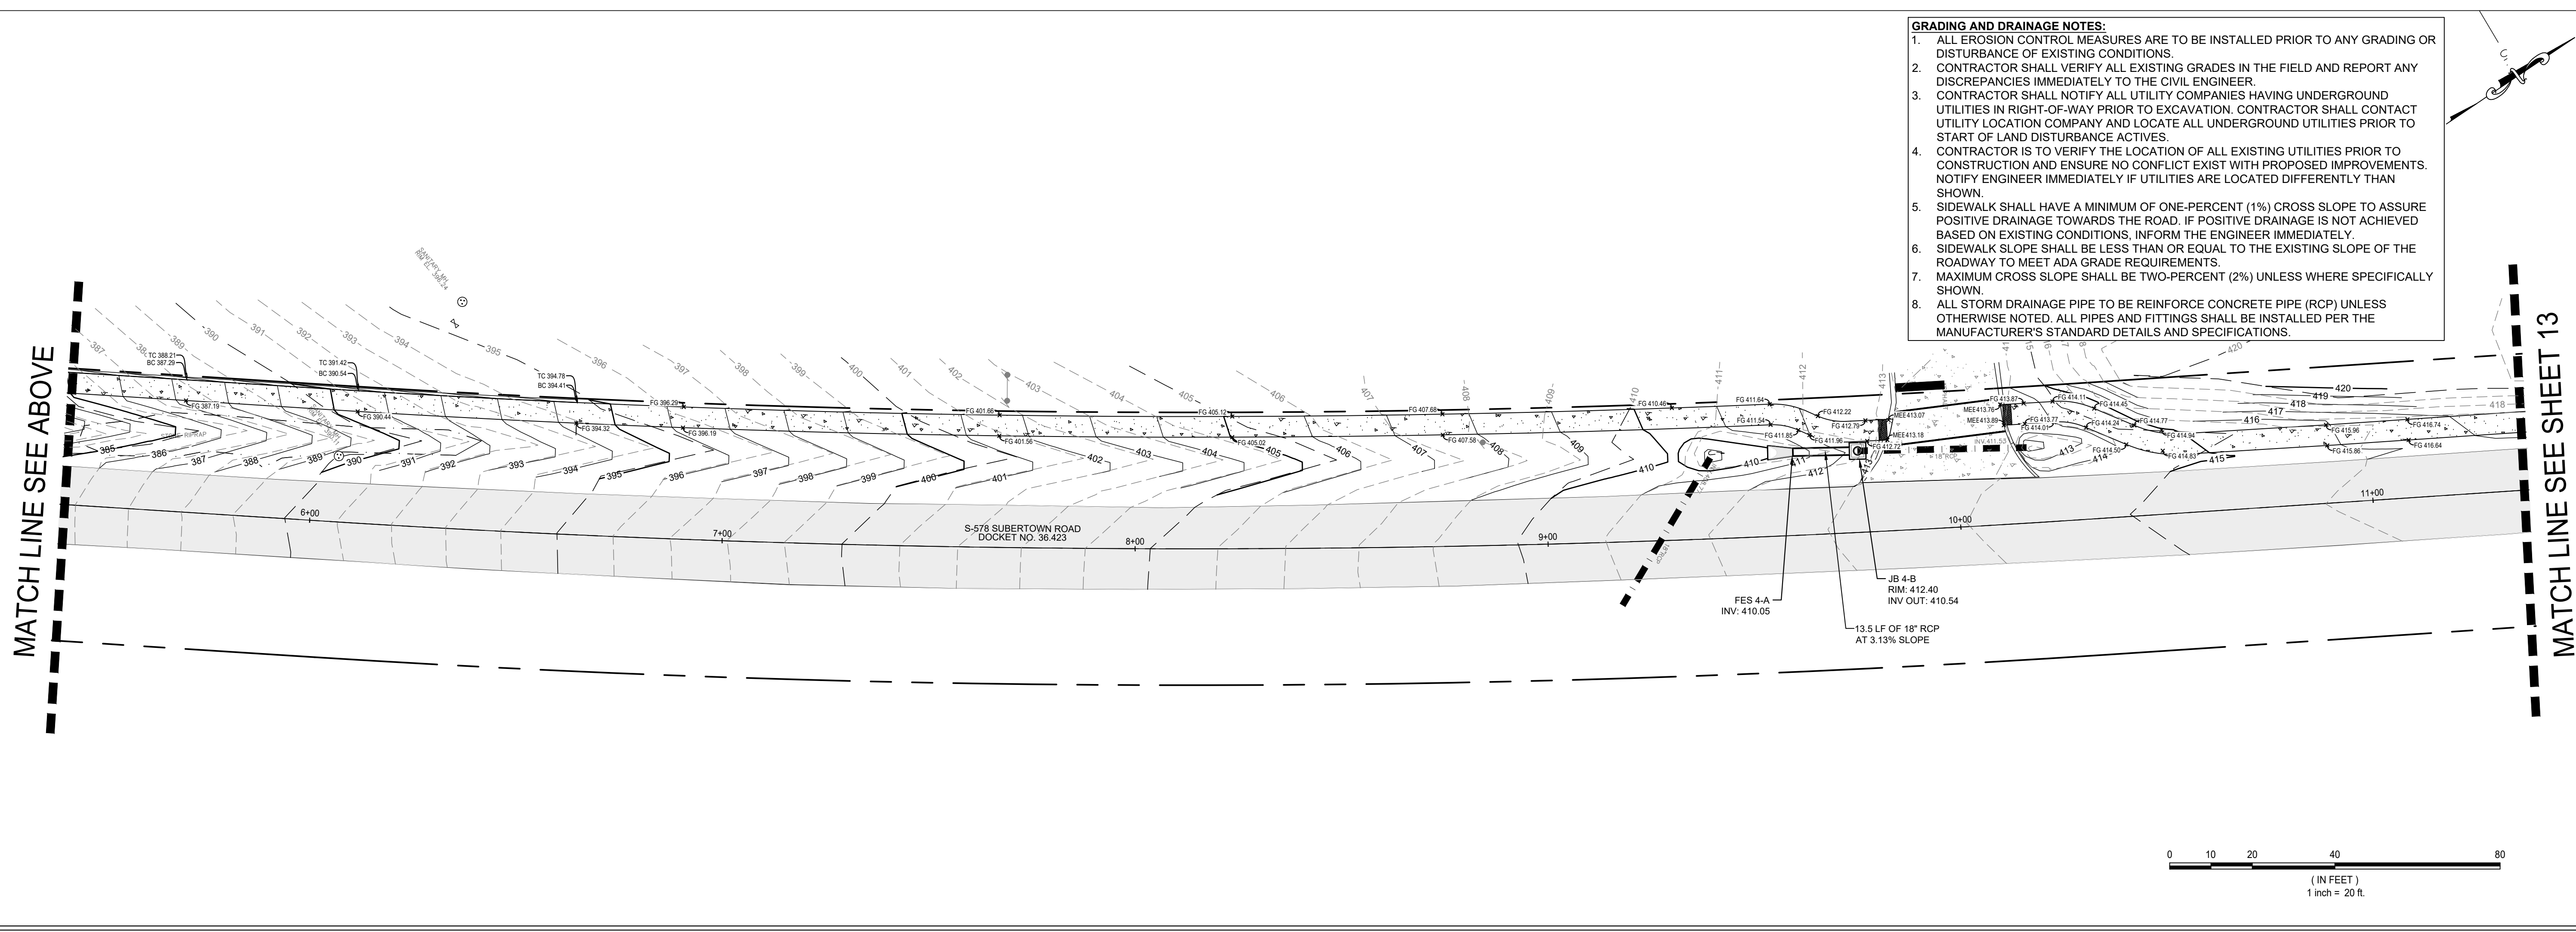



GRADING AND DRAINAGE NOTES:

1. ALL EROSION CONTROL MEASURES ARE TO BE INSTALLED PRIOR TO ANY GRADING OR DISTURBANCE OF EXISTING CONDITIONS.
2. CONTRACTOR SHALL VERIFY ALL EXISTING GRADES IN THE FIELD AND REPORT ANY DISCREPANCIES IMMEDIATELY TO THE CIVIL ENGINEER.
3. CONTRACTOR SHALL NOTIFY ALL UTILITY COMPANIES HAVING UNDERGROUND UTILITIES IN RIGHT-OF-WAY PRIOR TO EXCAVATION. CONTRACTOR SHALL CONTACT UTILITY LOCATION COMPANY AND LOCATE ALL UNDERGROUND UTILITIES PRIOR TO START OF LAND DISTURBANCE ACTIVITIES.
4. CONTRACTOR IS TO VERIFY THE LOCATION OF ALL EXISTING UTILITIES PRIOR TO CONSTRUCTION AND ENSURE NO CONFLICT EXIST WITH PROPOSED IMPROVEMENTS. NOTIFY ENGINEER IMMEDIATELY IF UTILITIES ARE LOCATED DIFFERENTLY THAN SHOWN.
5. SIDEWALK SHALL HAVE A MINIMUM OF ONE-PERCENT (1%) CROSS SLOPE TO ASSURE POSITIVE DRAINAGE TOWARDS THE ROAD. IF POSITIVE DRAINAGE IS NOT ACHIEVED BASED ON EXISTING CONDITIONS, INFORM THE ENGINEER IMMEDIATELY.
6. SIDEWALK SLOPE SHALL BE LESS THAN OR EQUAL TO THE EXISTING SLOPE OF THE ROADWAY TO MEET ADA GRADE REQUIREMENTS.
7. MAXIMUM CROSS SLOPE SHALL BE TWO-PERCENT (2%) UNLESS WHERE SPECIFICALLY SHOWN.
8. ALL STORM DRAINAGE PIPE TO BE REINFORCE CONCRETE PIPE (RCP) UNLESS OTHERWISE NOTED. ALL PIPES AND FITTINGS SHALL BE INSTALLED PER THE MANUFACTURER'S STANDARD DETAILS AND SPECIFICATIONS.

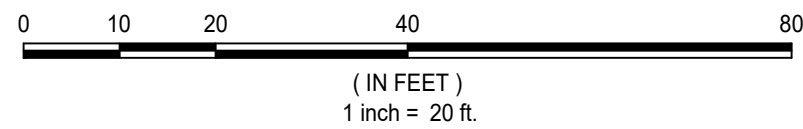

THE LANDPLAN GROUP SOUTH
LANDSCAPE ARCHITECTURE • ENGINEERING • PLANNING
1206 SCOTT STREET
COLUMBIA, SC 29201
803.256.0562
WWW.LANDPLANSOUTH.COM


REVISION	BY	APPD.	MM.DD.YY
1.			
2.			
3.			
4.			
5.			

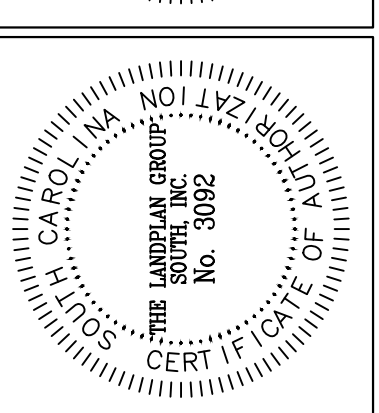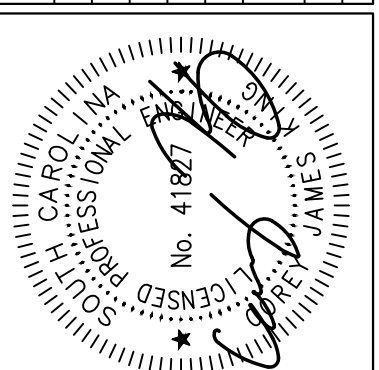

SUBERTOWN RD/GARY ST SIDEWALK PROJECT
BID PLAN SET
WHITMIRE, SC NEWBERRY COUNTY
GRADING AND DRAINAGE

JOB #:
1192
SCALE:
1" = 20'
SHEET:
12 OF 20

© COPYRIGHT RESERVED - REPRODUCTION OR USE FOR ANY OTHER PURPOSE THAN THAT AUTHORIZED BY THE LANDPLAN GROUP SOUTH, INC. IS FORBIDDEN.

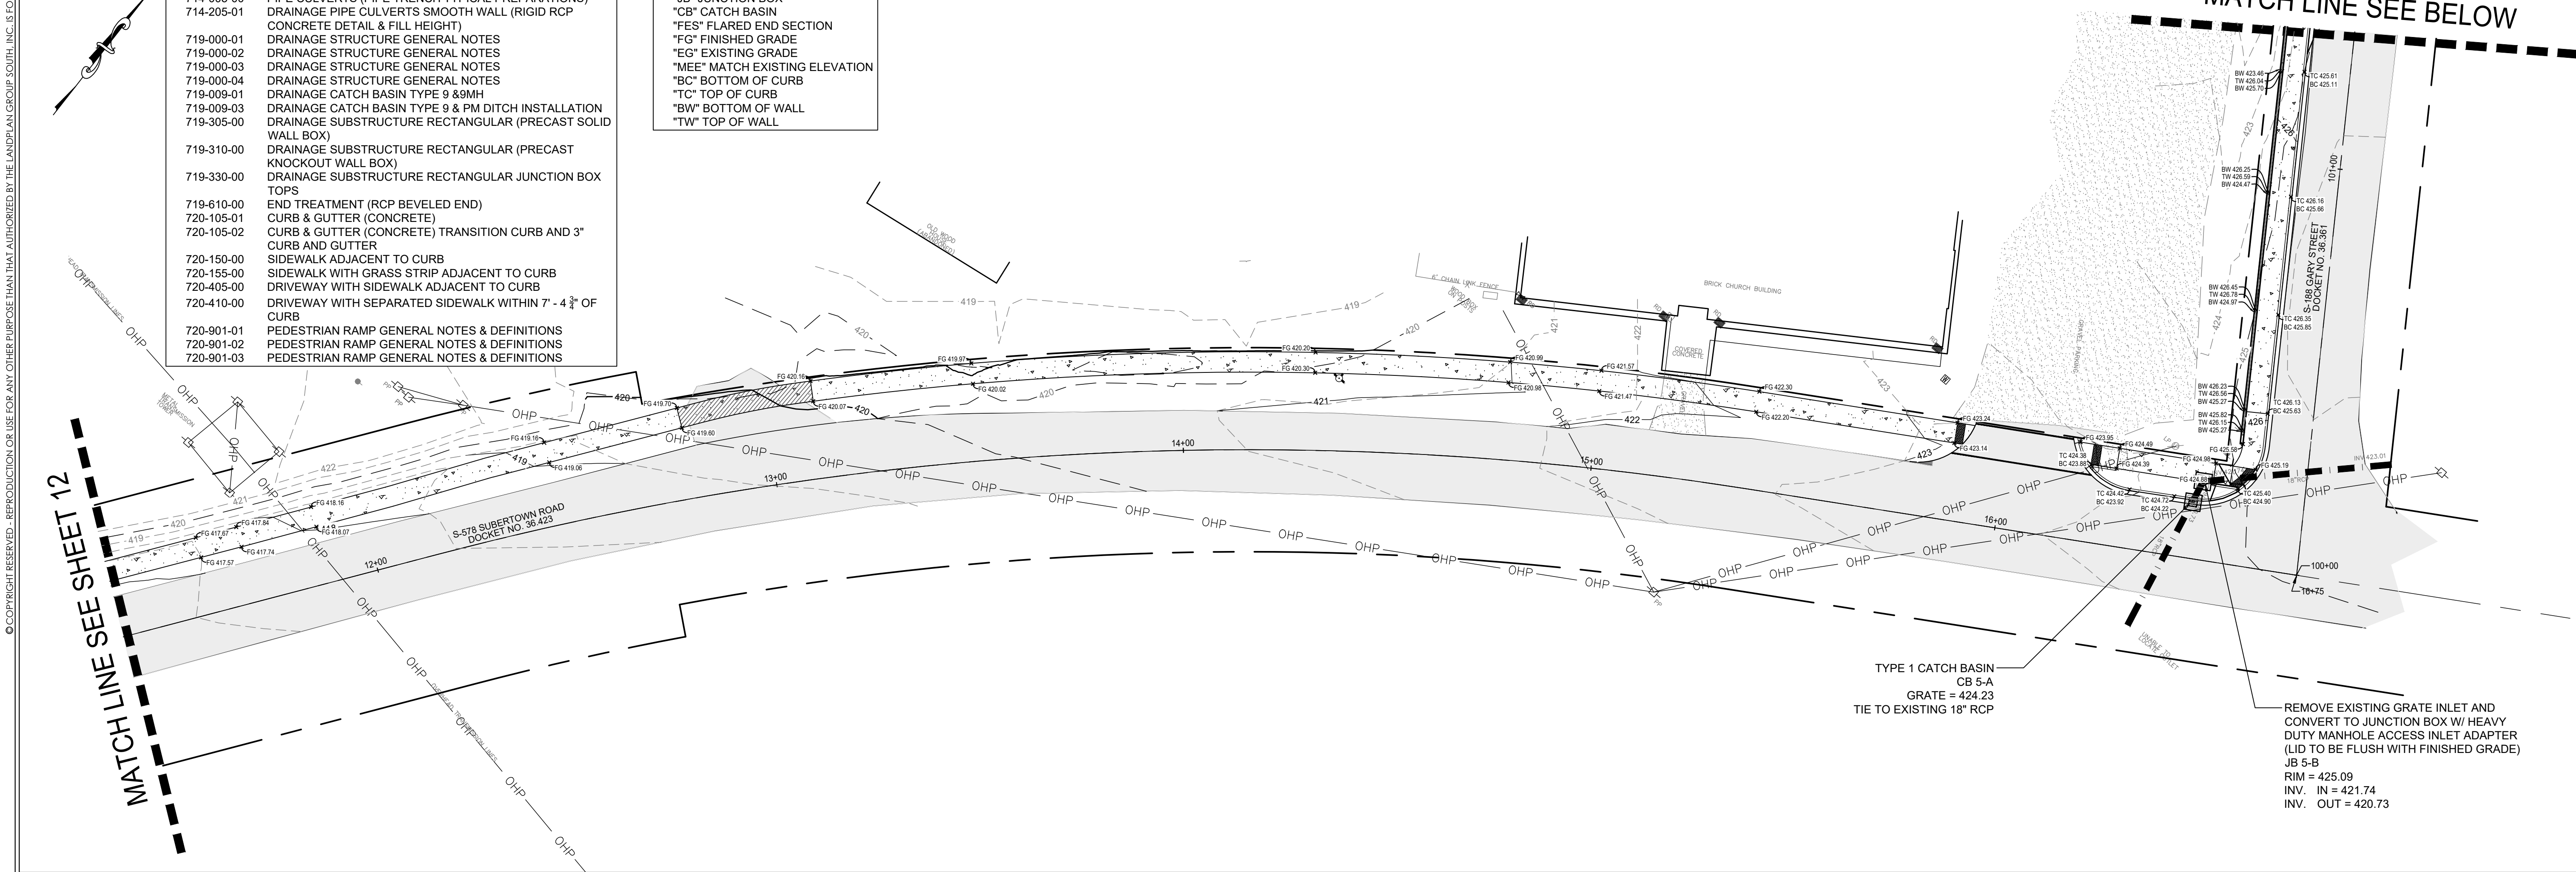

SCDOT STANDARD DRAWINGS:

714-005-00	PIPE CULVERTS (PIPE TRENCH TYPICAL PREPARATIONS)
714-205-01	DRAINAGE PIPE CULVERTS SMOOTH WALL (RIGID RCP CONCRETE DETAIL & FILL HEIGHT)
719-000-01	DRAINAGE STRUCTURE GENERAL NOTES
719-000-02	DRAINAGE STRUCTURE GENERAL NOTES
719-000-03	DRAINAGE STRUCTURE GENERAL NOTES
719-000-04	DRAINAGE STRUCTURE GENERAL NOTES
719-009-01	DRAINAGE CATCH BASIN TYPE 9 & 9MH
719-009-03	DRAINAGE CATCH BASIN TYPE 9 & PM DITCH INSTALLATION
719-305-00	DRAINAGE SUBSTRUCTURE RECTANGULAR (PRECAST SOLID WALL BOX)
719-310-00	DRAINAGE SUBSTRUCTURE RECTANGULAR (PRECAST KNOCKOUT WALL BOX)
719-330-00	DRAINAGE SUBSTRUCTURE RECTANGULAR JUNCTION BOX TOPS
719-610-00	END TREATMENT (RCP BEVELED END)
720-105-01	CURB & GUTTER (CONCRETE)
720-105-02	CURB & GUTTER (CONCRETE) TRANSITION CURB AND 3" CURB AND GUTTER
720-150-00	SIDEWALK ADJACENT TO CURB
720-155-00	SIDEWALK WITH GRASS STRIP ADJACENT TO CURB
720-405-00	DRIVEWAY WITH SIDEWALK ADJACENT TO CURB
720-410-00	DRIVEWAY WITH SEPARATED SIDEWALK WITHIN 7' - 4 3/4" OF CURB
720-901-01	PEDESTRIAN RAMP GENERAL NOTES & DEFINITIONS
720-901-02	PEDESTRIAN RAMP GENERAL NOTES & DEFINITIONS
720-901-03	PEDESTRIAN RAMP GENERAL NOTES & DEFINITIONS

ABBREVIATIONS:




"JB"	JUNCTION BOX
"CB"	CATCH BASIN
"FES"	FLARED END SECTION
"FG"	FINISHED GRADE
"EG"	EXISTING GRADE
"MEE"	MATCH EXISTING ELEVATION
"BC"	BOTTOM OF CURB
"TC"	TOP OF CURB
"BW"	BOTTOM OF WALL
"TW"	TOP OF WALL

THE LANDPLAN GROUP SOUTH
LANDSCAPE ARCHITECTURE • ENGINEERING • PLANNING
1206 SCOTT STREET
COLUMBIA, SC 29201
803.256.0562
WWW.LANDPANSOUTH.COM

REVISION

NO.	BY	APPD.	MM.DD.YY
1.			
2.			
3.			
4.			
5.			


FILE NAME: 1192_GRD_PL CJK CWH CJK 09.24.26
DWL CHKD DSNL MM.DD.YY

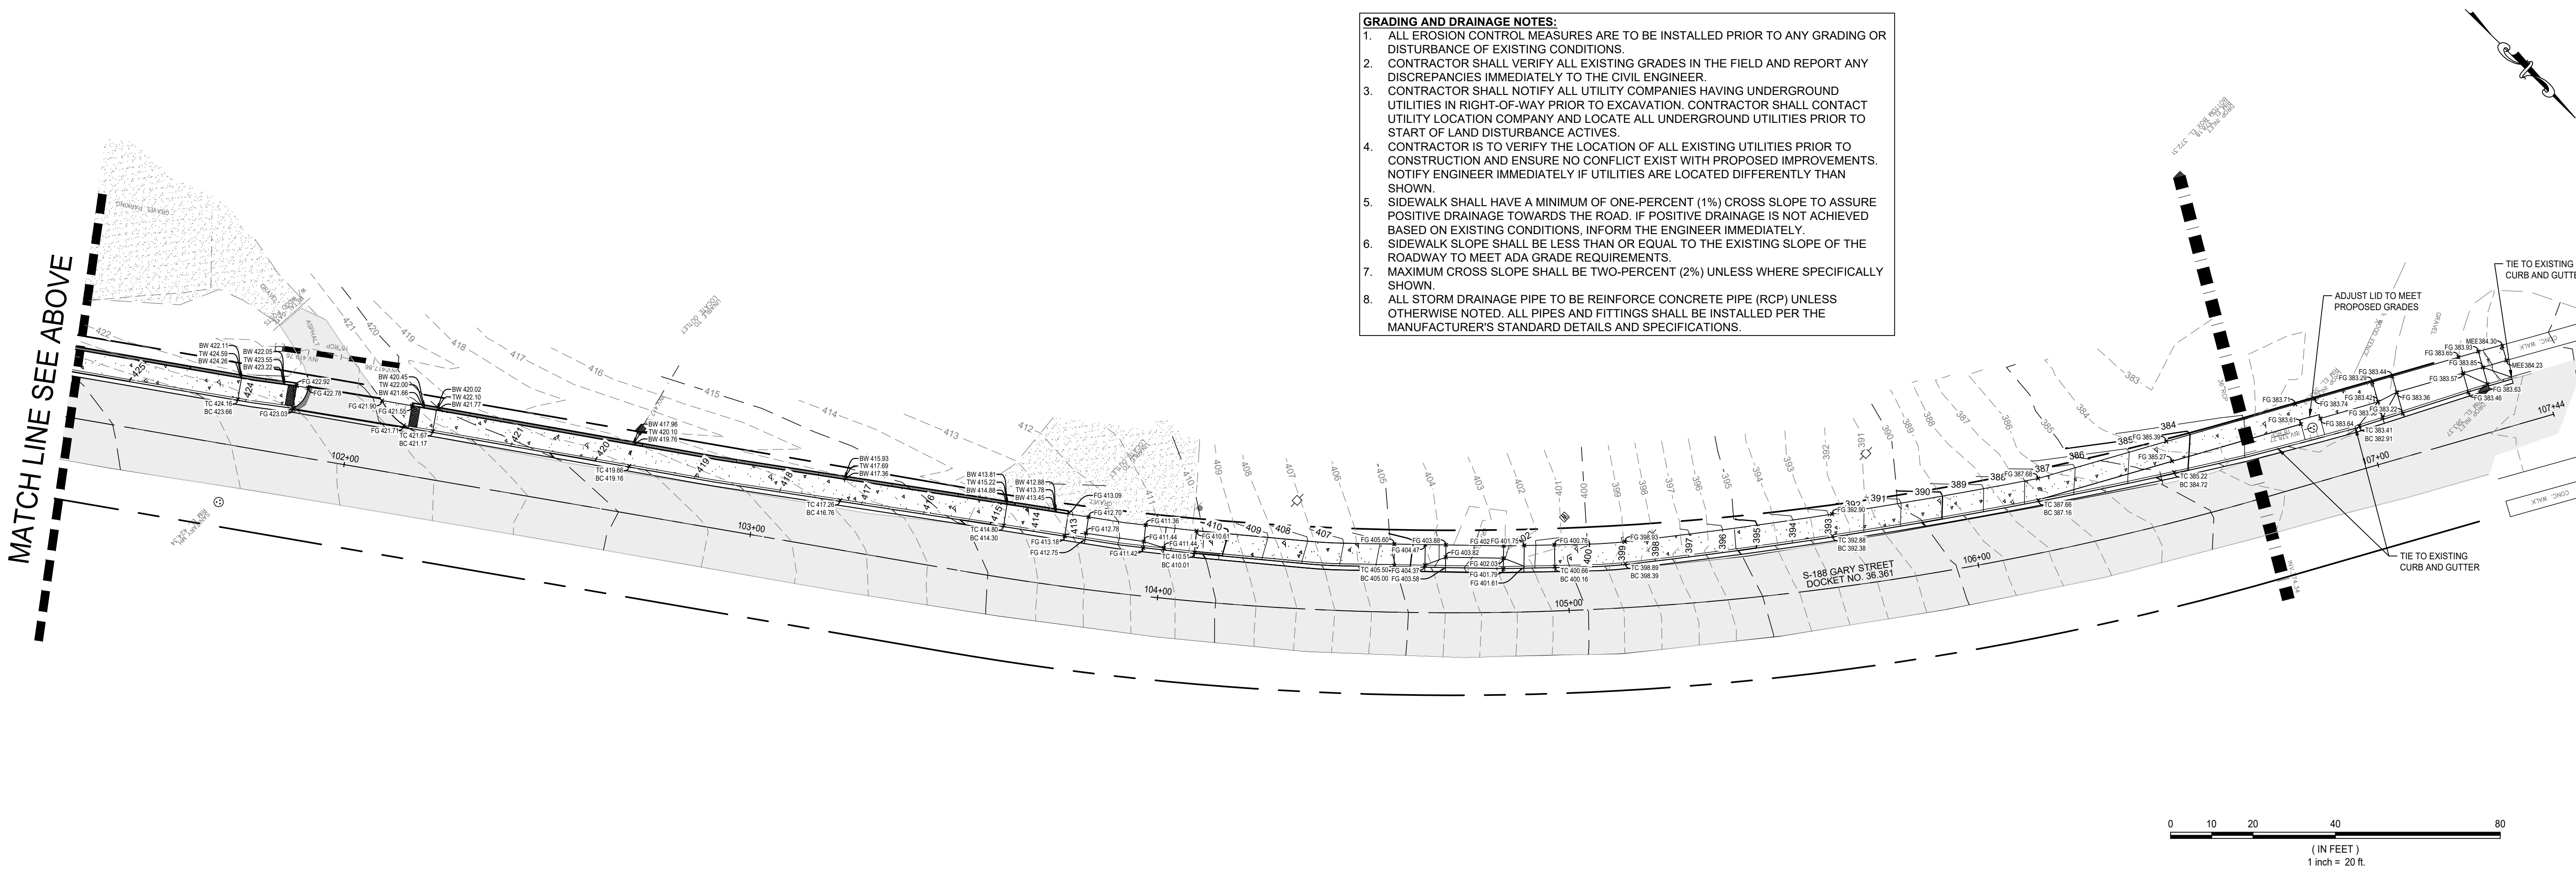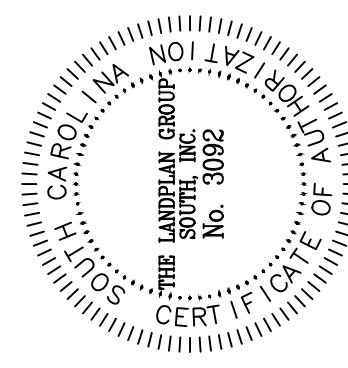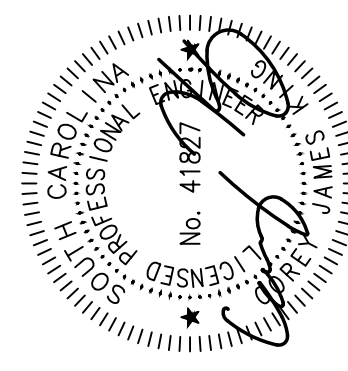

- GRADING AND DRAINAGE NOTES:**
- ALL EROSION CONTROL MEASURES ARE TO BE INSTALLED PRIOR TO ANY GRADING OR DISTURBANCE OF EXISTING CONDITIONS.
 - CONTRACTOR SHALL VERIFY ALL EXISTING GRADES IN THE FIELD AND REPORT ANY DISCREPANCIES IMMEDIATELY TO THE CIVIL ENGINEER.
 - CONTRACTOR SHALL NOTIFY ALL UTILITY COMPANIES HAVING UNDERGROUND UTILITIES IN RIGHT-OF-WAY PRIOR TO EXCAVATION. CONTRACTOR SHALL CONTACT UTILITY LOCATION COMPANY AND LOCATE ALL UNDERGROUND UTILITIES PRIOR TO START OF LAND DISTURBANCE ACTIVITIES.
 - CONTRACTOR IS TO VERIFY THE LOCATION OF ALL EXISTING UTILITIES PRIOR TO CONSTRUCTION AND ENSURE NO CONFLICT EXIST WITH PROPOSED IMPROVEMENTS. NOTIFY ENGINEER IMMEDIATELY IF UTILITIES ARE LOCATED DIFFERENTLY THAN SHOWN.
 - SIDEWALK SHALL HAVE A MINIMUM OF ONE-PERCENT (1%) CROSS SLOPE TO ASSURE POSITIVE DRAINAGE TOWARDS THE ROAD. IF POSITIVE DRAINAGE IS NOT ACHIEVED BASED ON EXISTING CONDITIONS, INFORM THE ENGINEER IMMEDIATELY.
 - SIDEWALK SLOPE SHALL BE LESS THAN OR EQUAL TO THE EXISTING SLOPE OF THE ROADWAY TO MEET ADA GRADE REQUIREMENTS.
 - MAXIMUM CROSS SLOPE SHALL BE TWO-PERCENT (2%) UNLESS WHERE SPECIFICALLY SHOWN.
 - ALL STORM DRAINAGE PIPE TO BE REINFORCE CONCRETE PIPE (RCP) UNLESS OTHERWISE NOTED. ALL PIPES AND FITTINGS SHALL BE INSTALLED PER THE MANUFACTURER'S STANDARD DETAILS AND SPECIFICATIONS.






























SUBERTOWN RD/GARY ST SIDEWALK PROJECT
BID PLAN SET
WHITMIRE, SC NEWBERRY COUNTY
GRADING AND DRAINAGE

JOB #: 1192
SCALE: 1" = 20'
SHEET: 13 OF 20

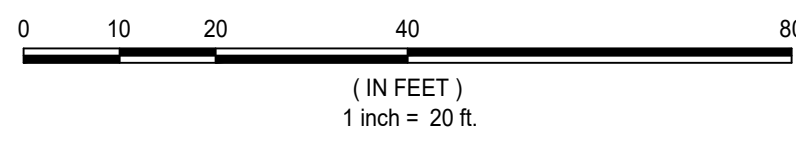


© COPYRIGHT RESERVED - REPRODUCTION OR USE FOR ANY OTHER PURPOSE THAN THAT AUTHORIZED BY THE LANDPLAN GROUP SOUTH, INC. IS FORBIDDEN

S:\Drawings\1109\1109-Whitire Subertown Road\Drawings\Production Drawings\1109_XC.dwg

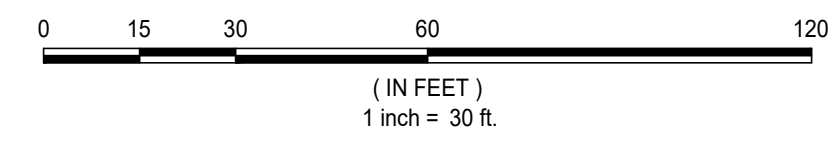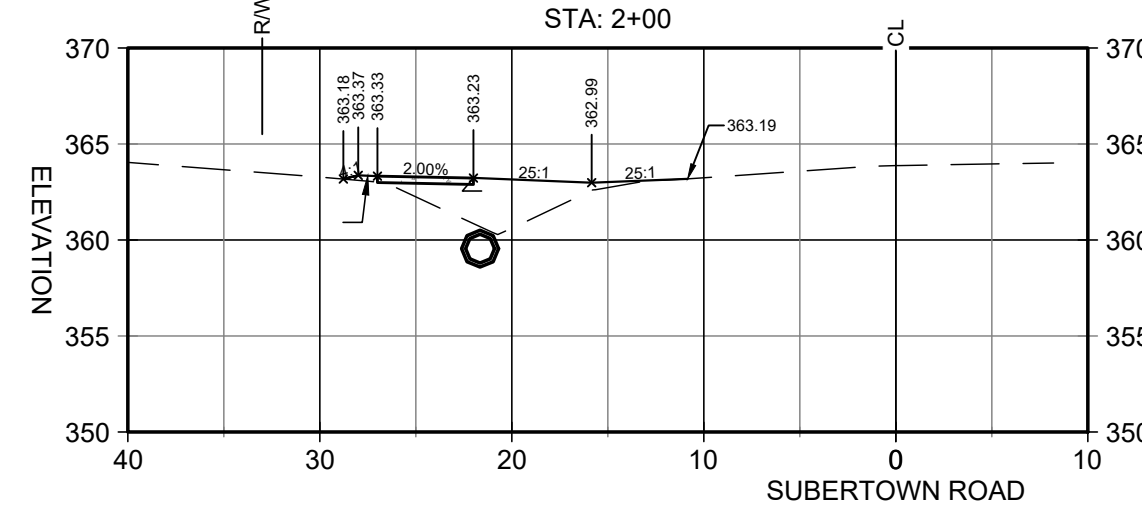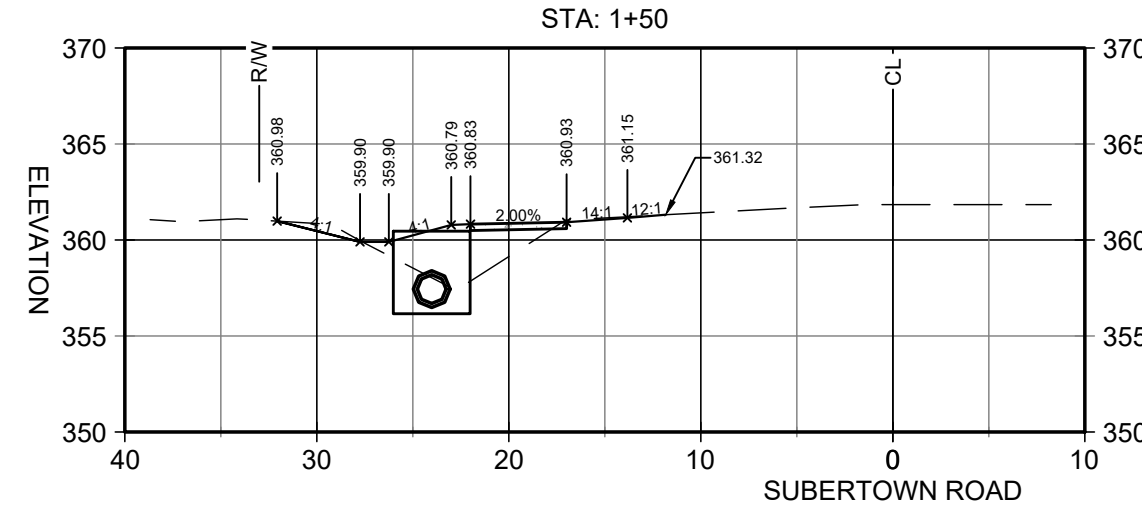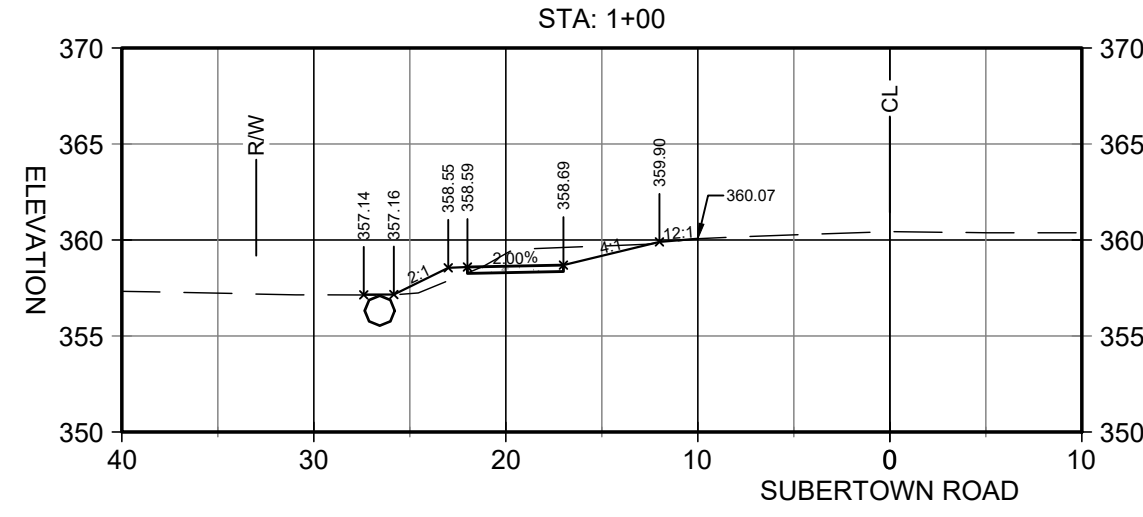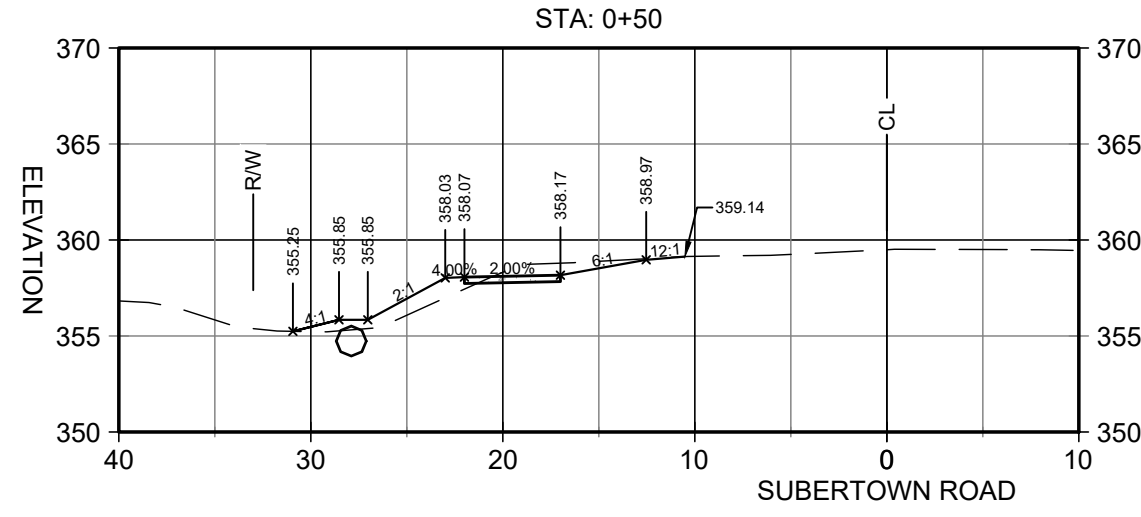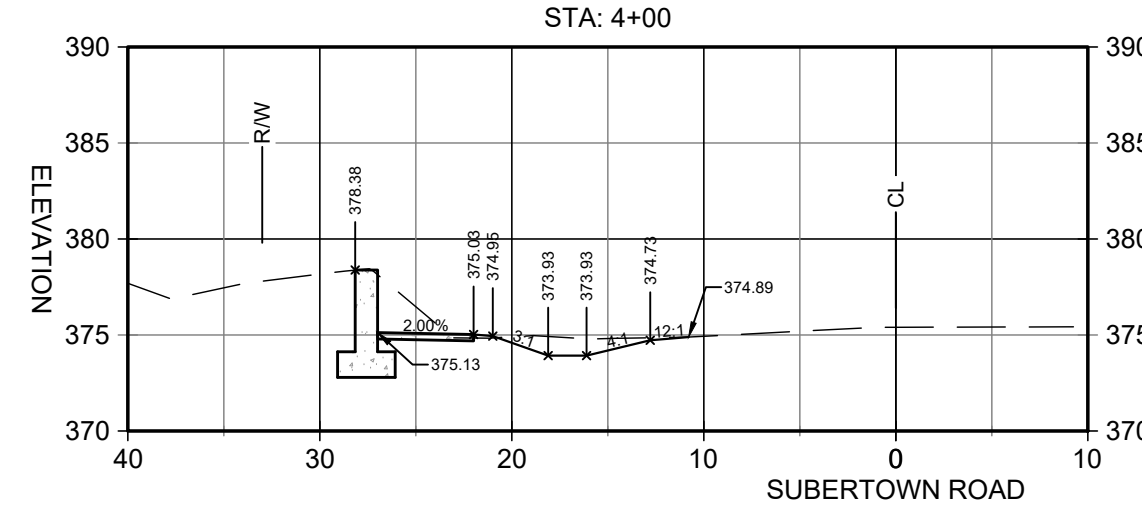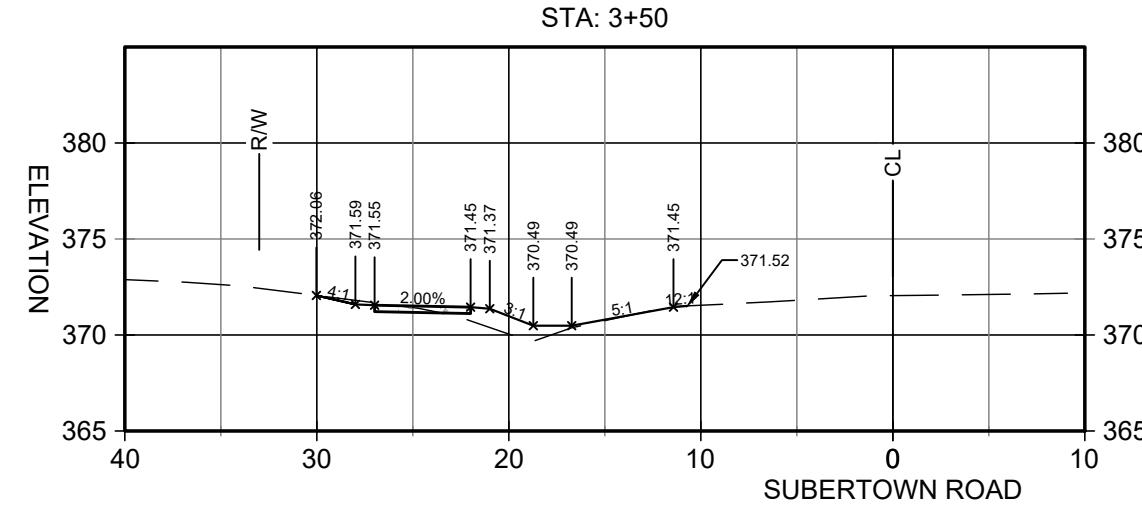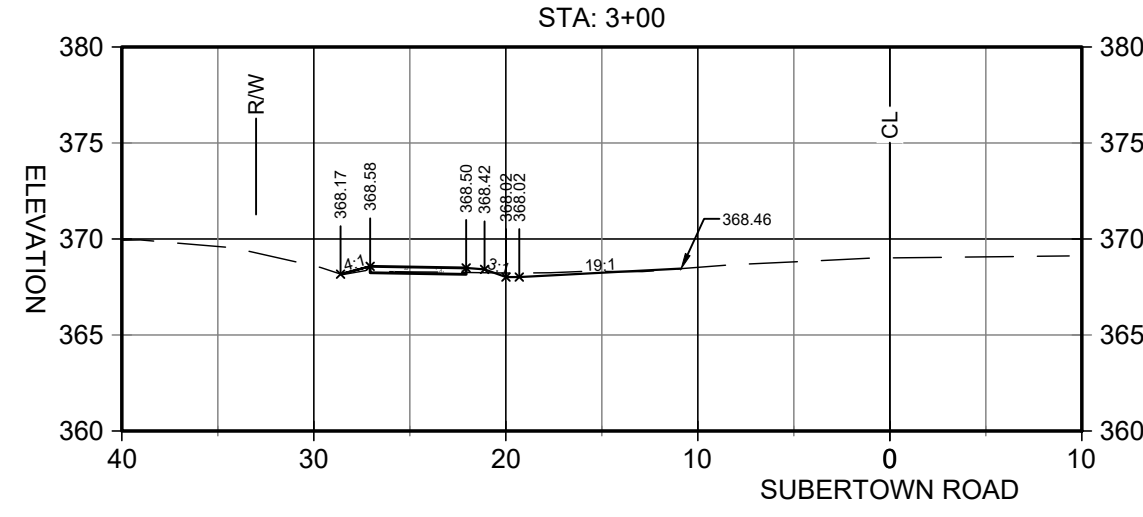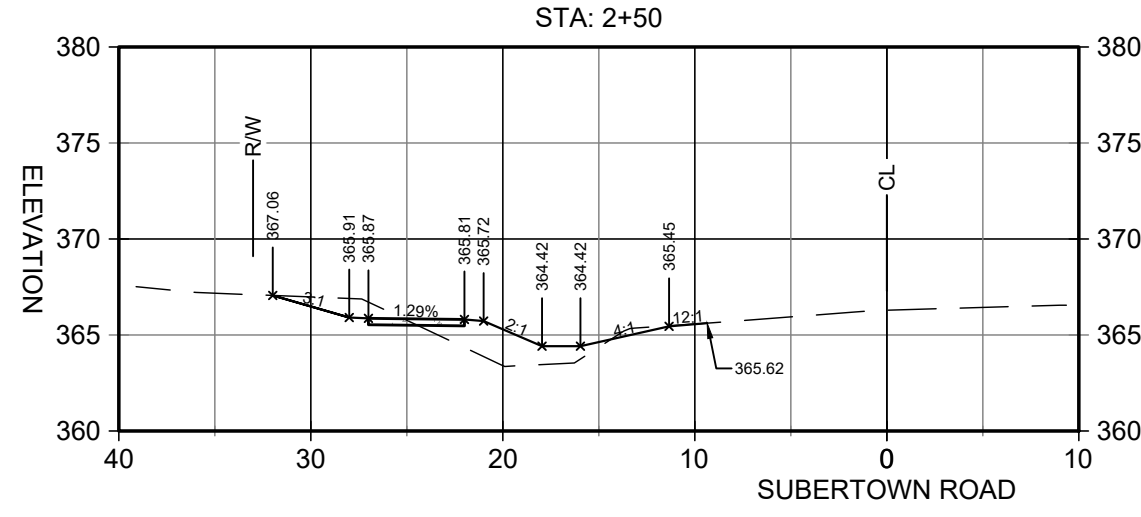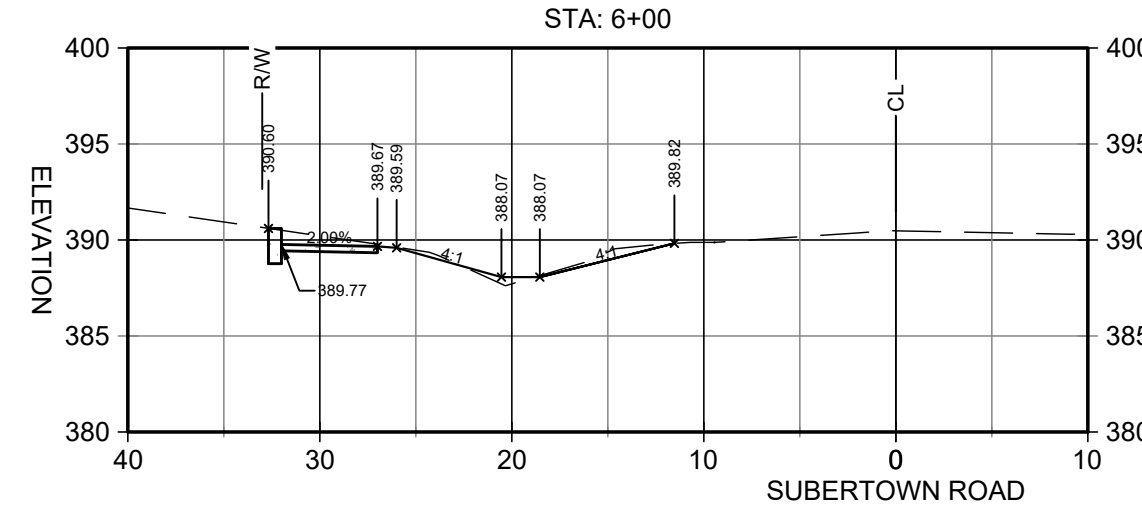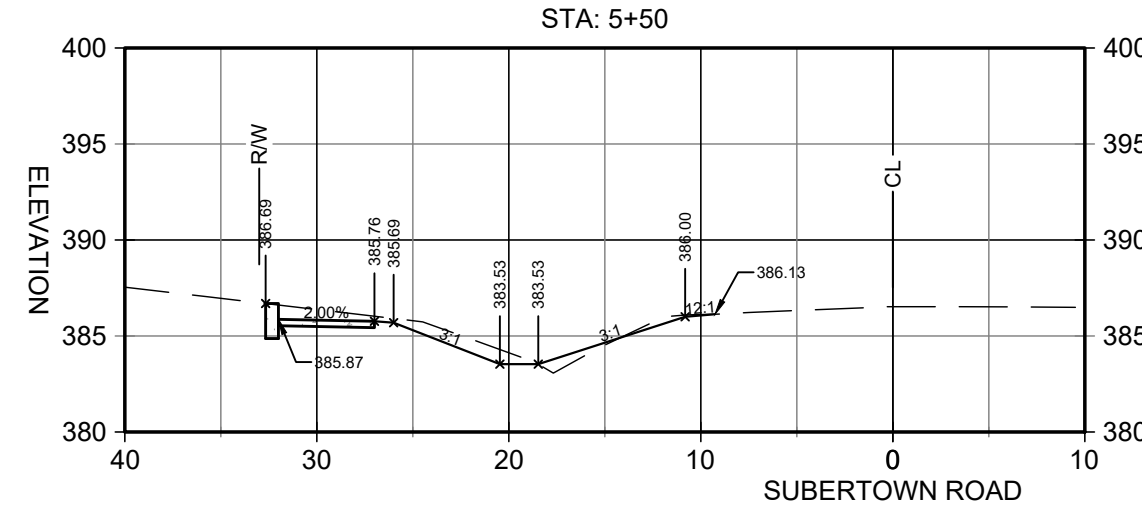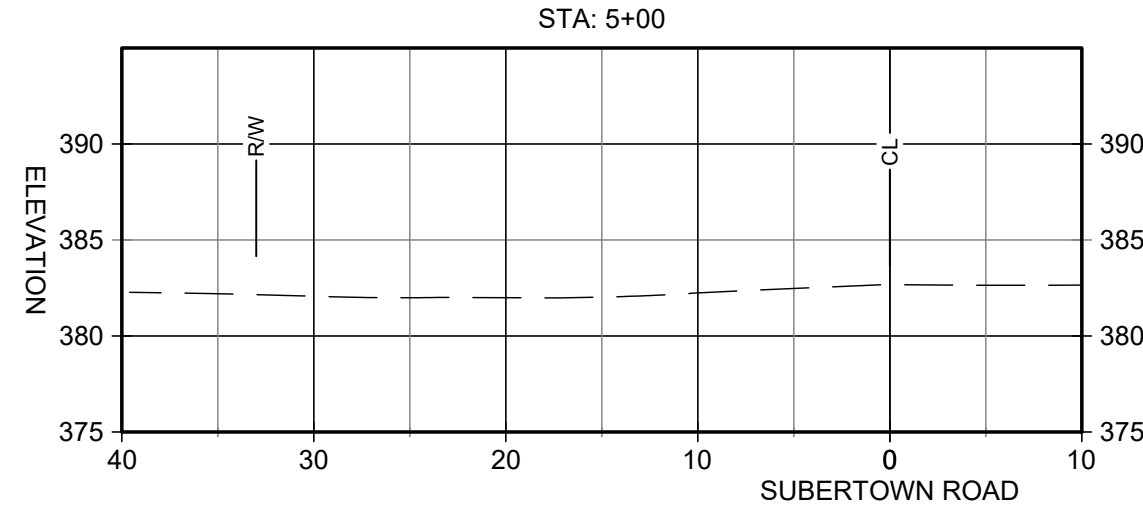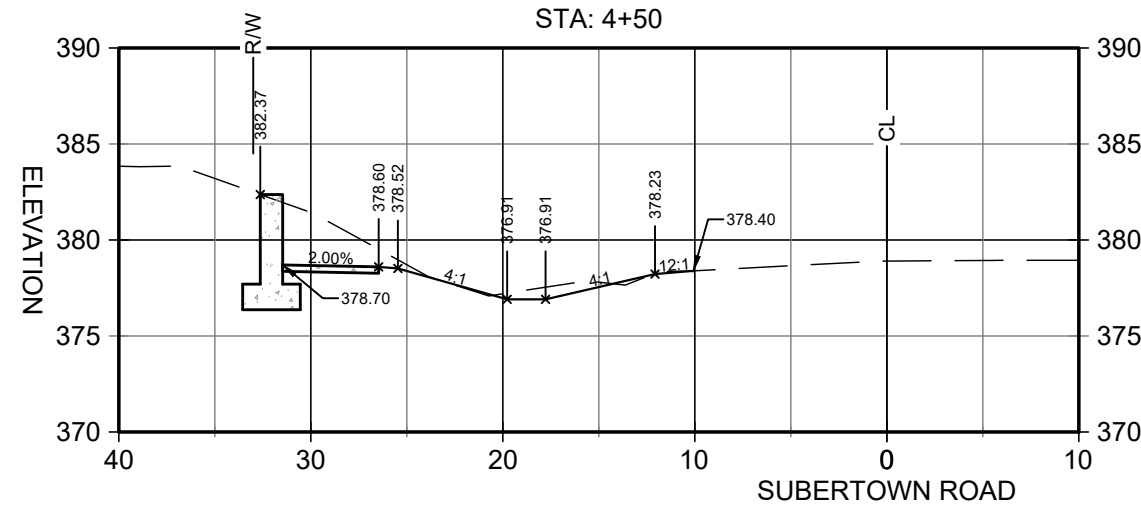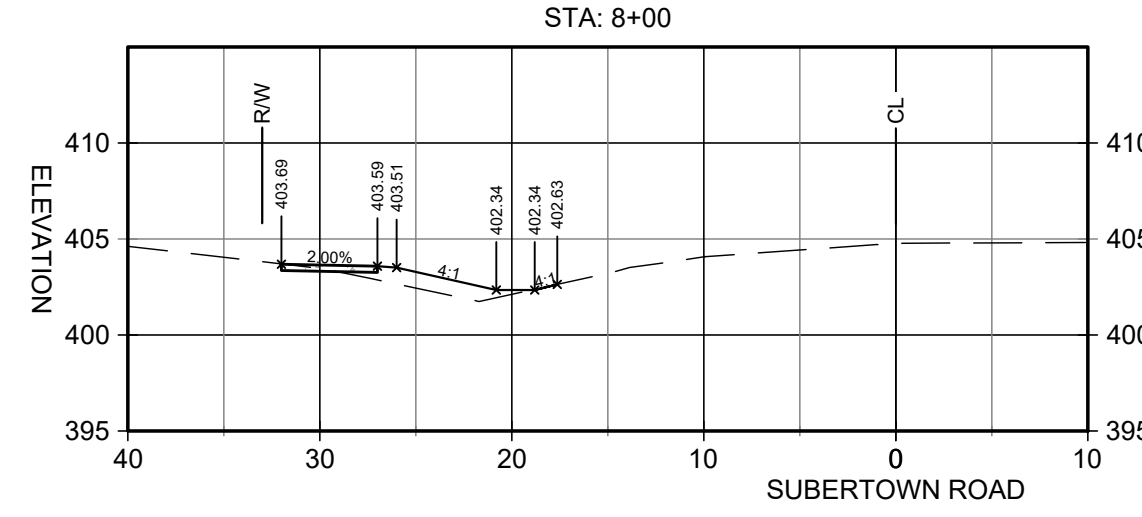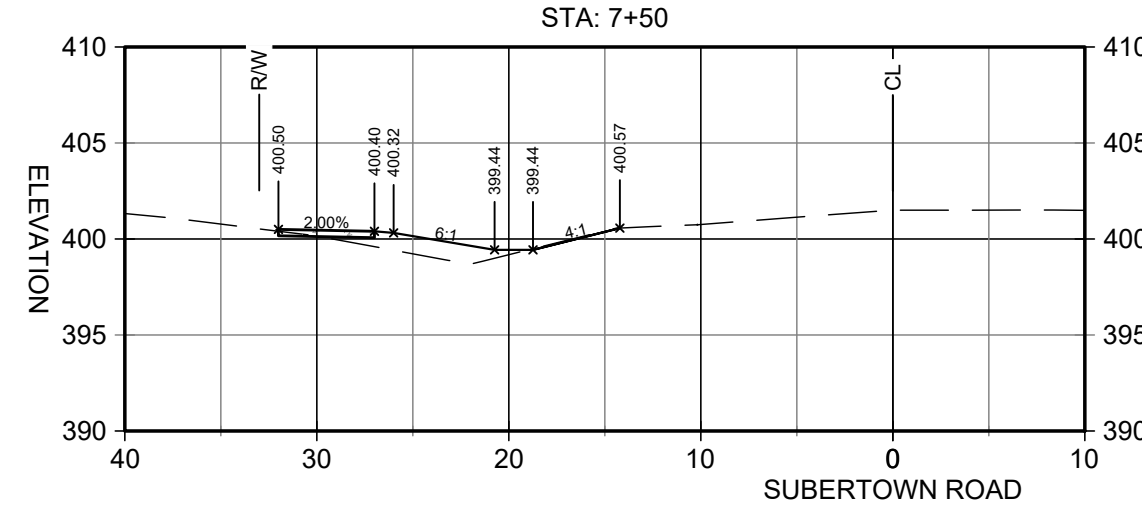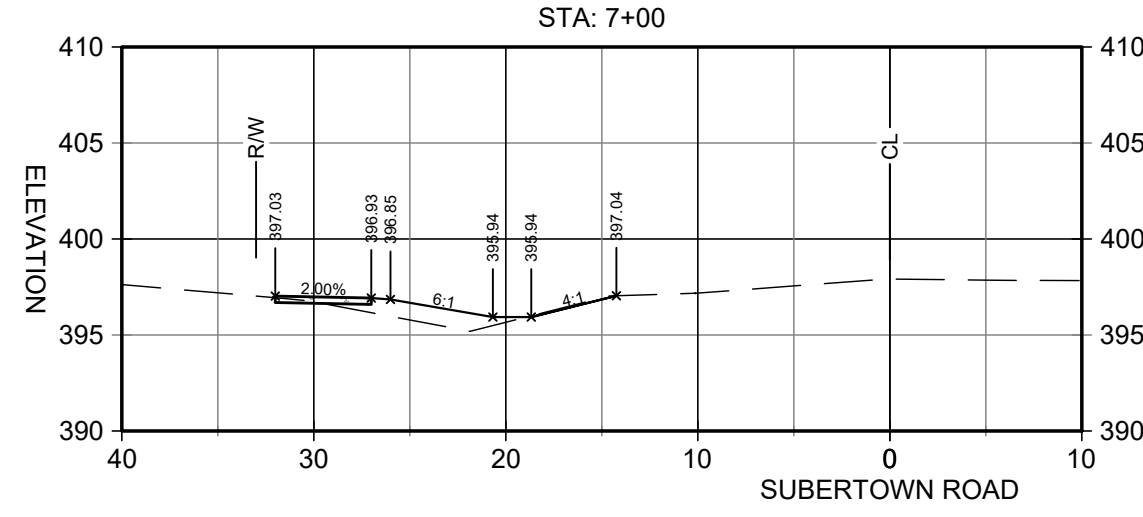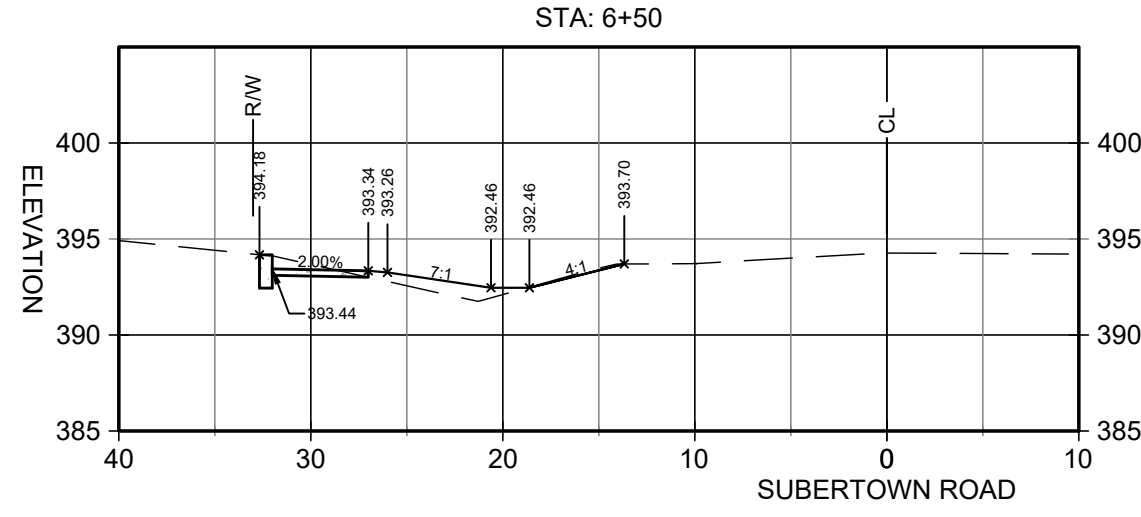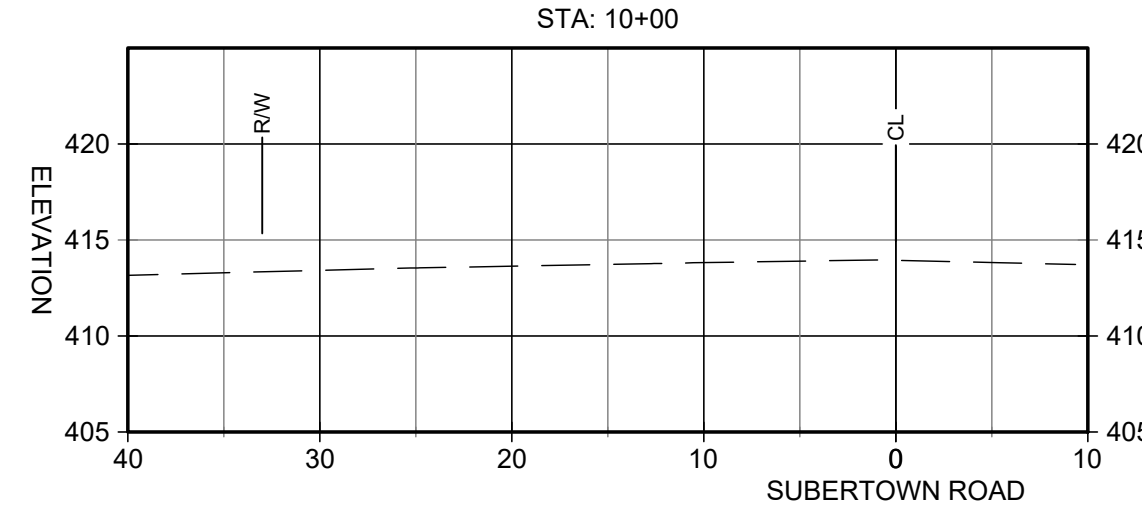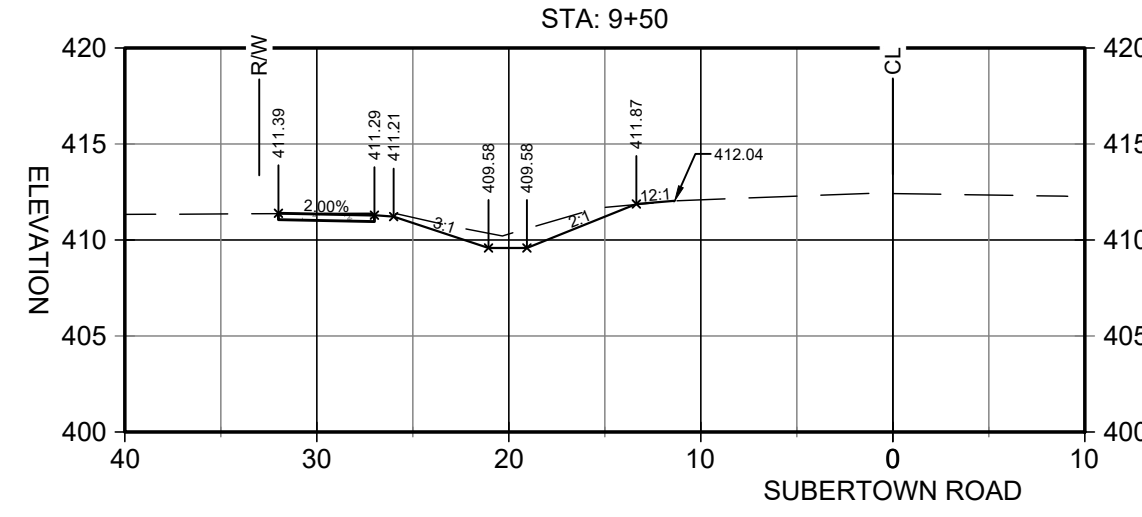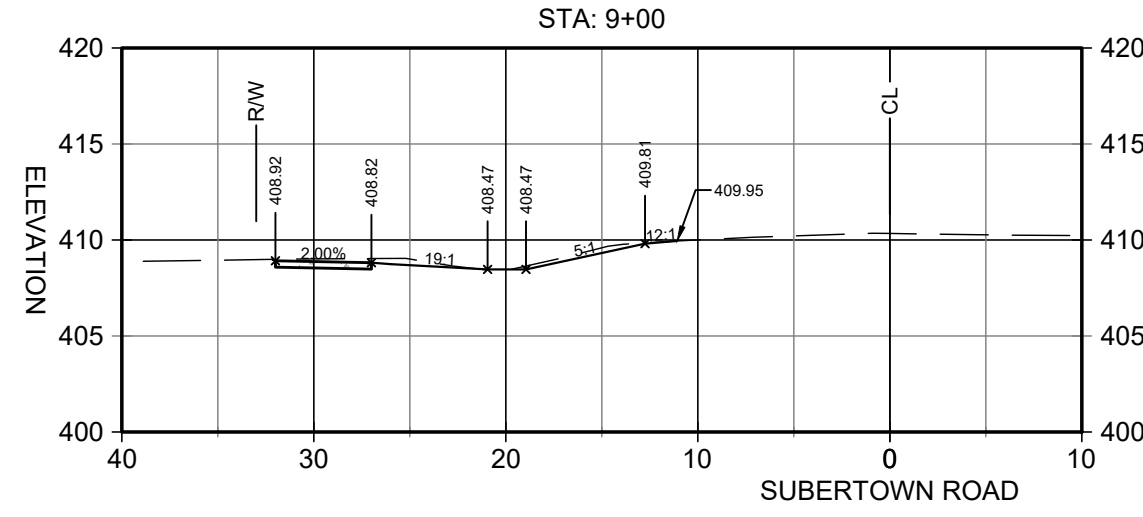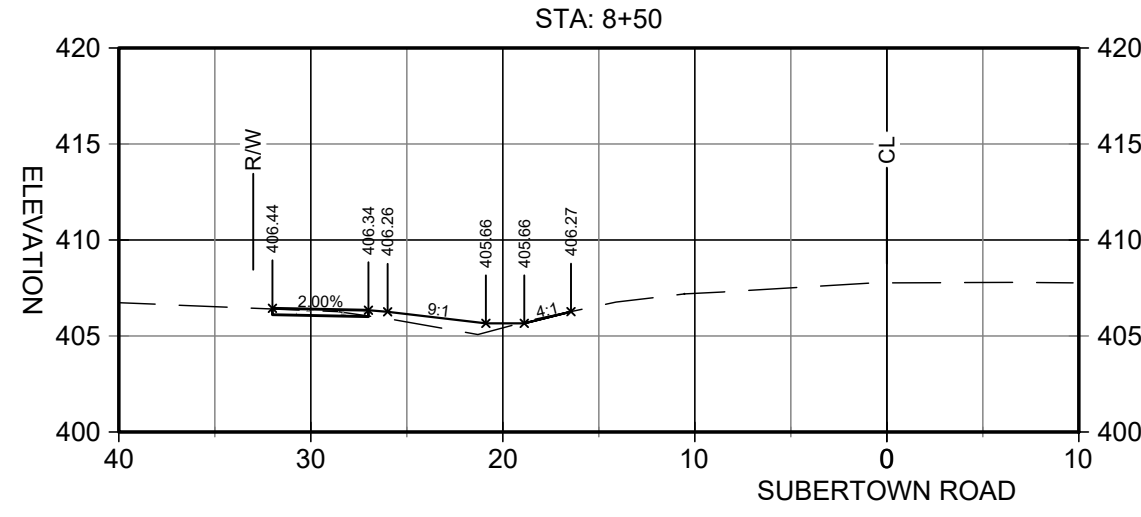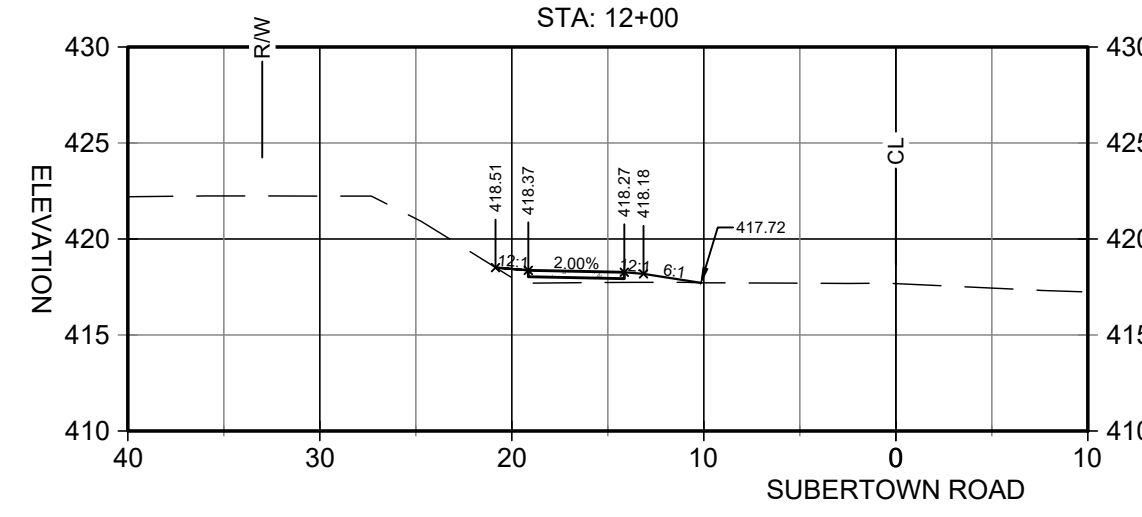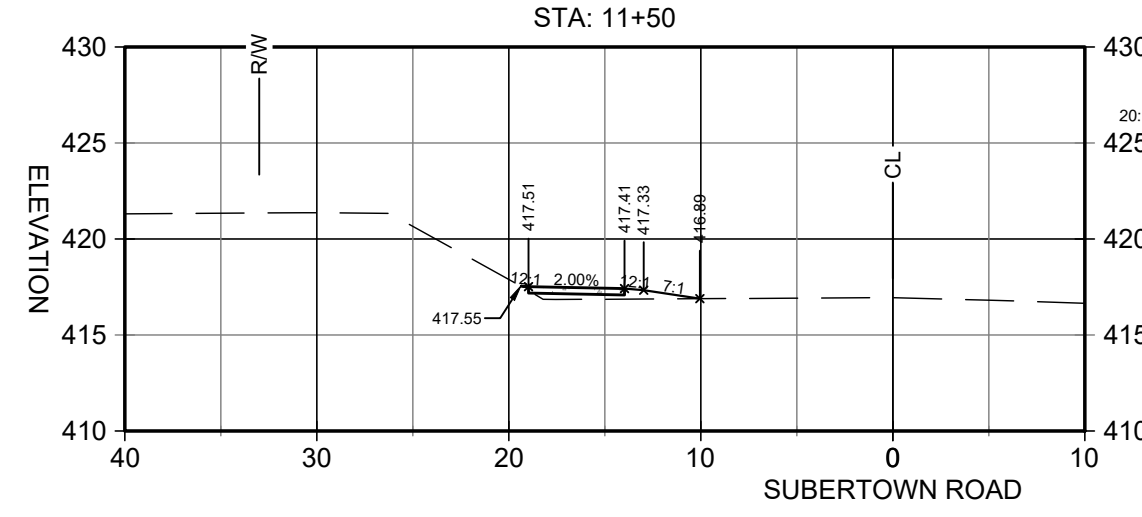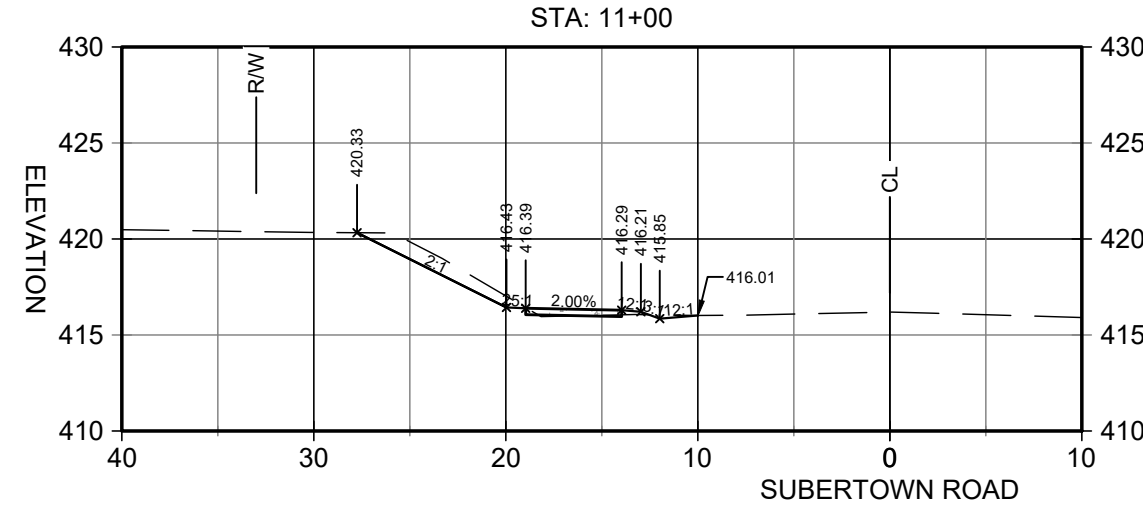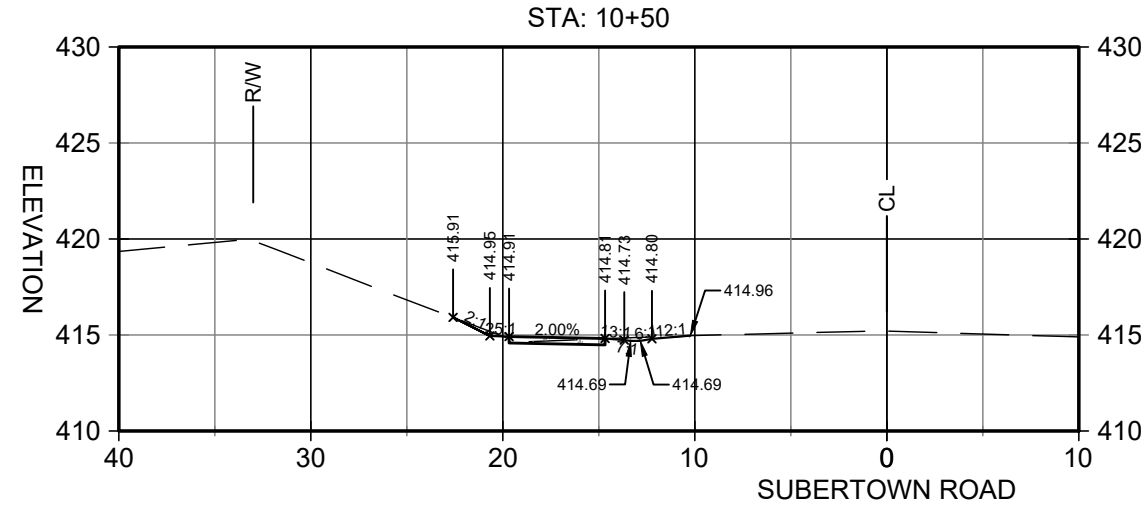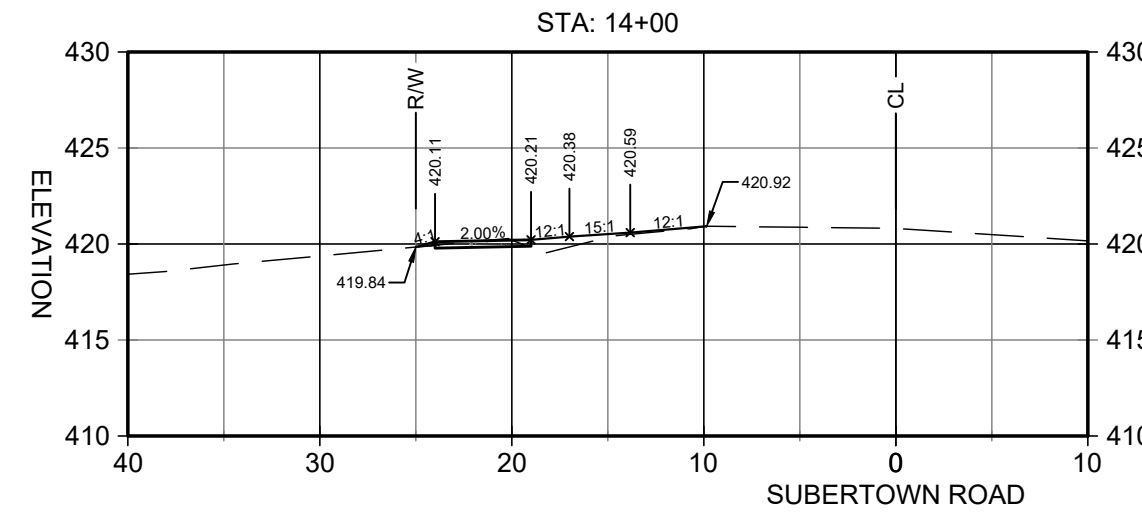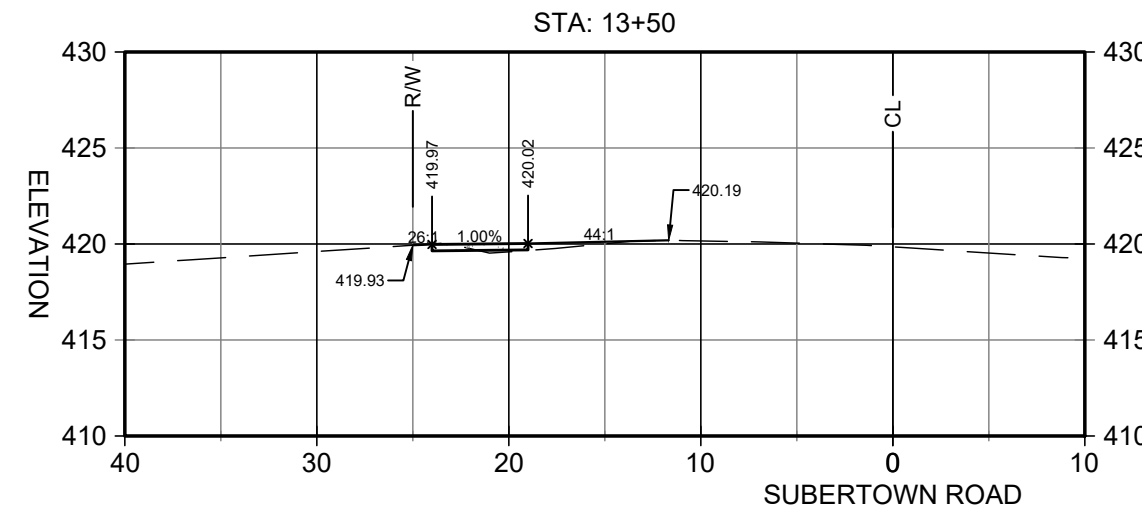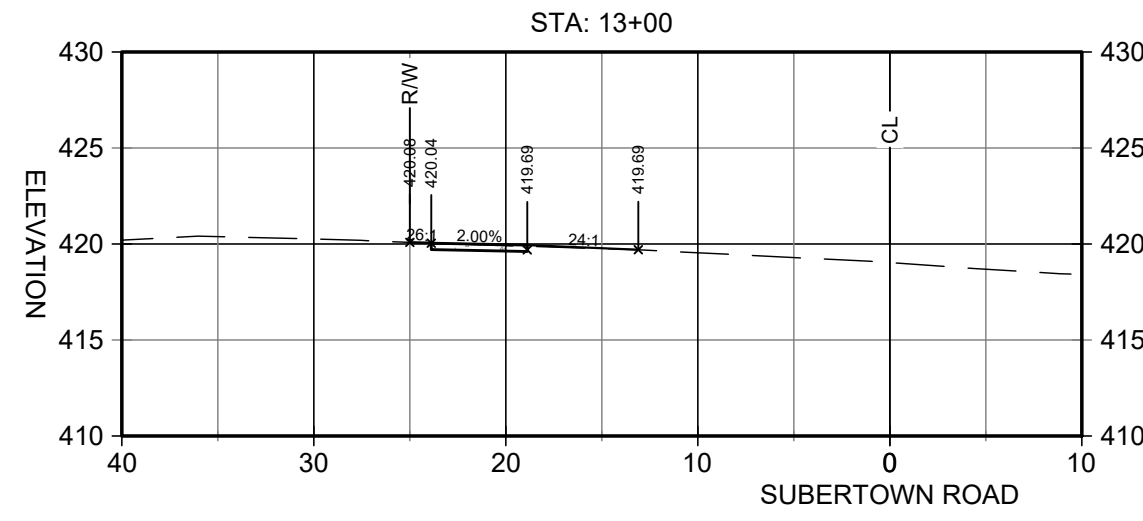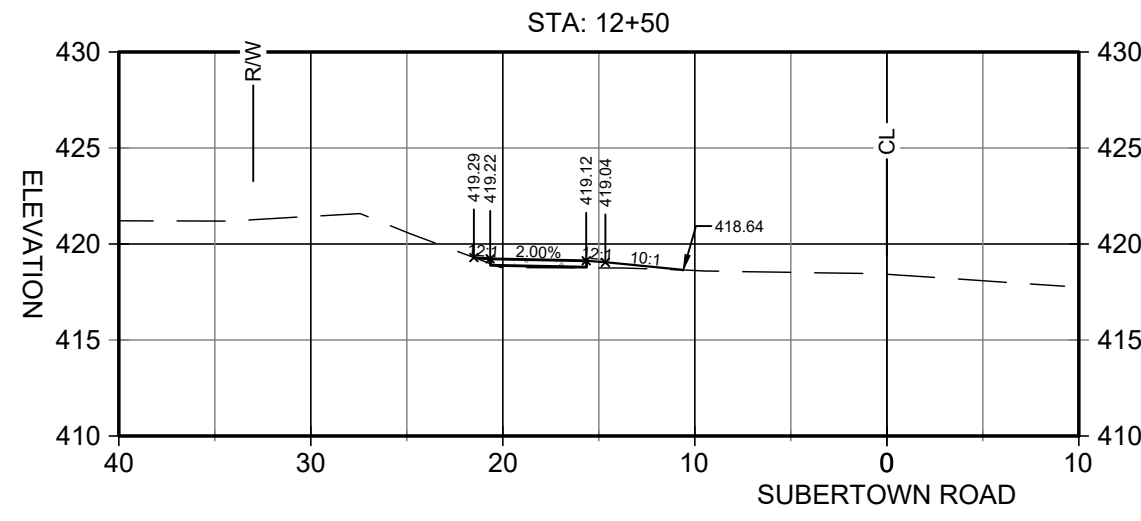

THE LANDPLAN GROUP SOUTH
LANDSCAPE ARCHITECTURE • ENGINEERING • PLANNING
1206 SCOTT STREET
COLUMBIA, SC 29201
803.256.0562
WWW.LANDPANSOUTH.COM





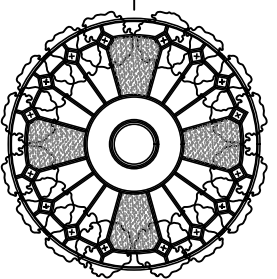


REVISION	BY	APPD.	MM.DD.YY
1.			
2.			
3.			
4.			
5.			

FILE NAME: 1192_XC
C/K: C/K
D/W: D/W
CHKD: DSGN.
MM.DD.YY: 09.24.26

SUBERTOWN RD/GARY ST SIDEWALK PROJECT
BID PLAN SET
WHITMIRE, SC NEWBERRY COUNTY
CROSS-SECTION


JOB #:
1192
SCALE:
1" = 10'
SHEET:
14 OF 20

 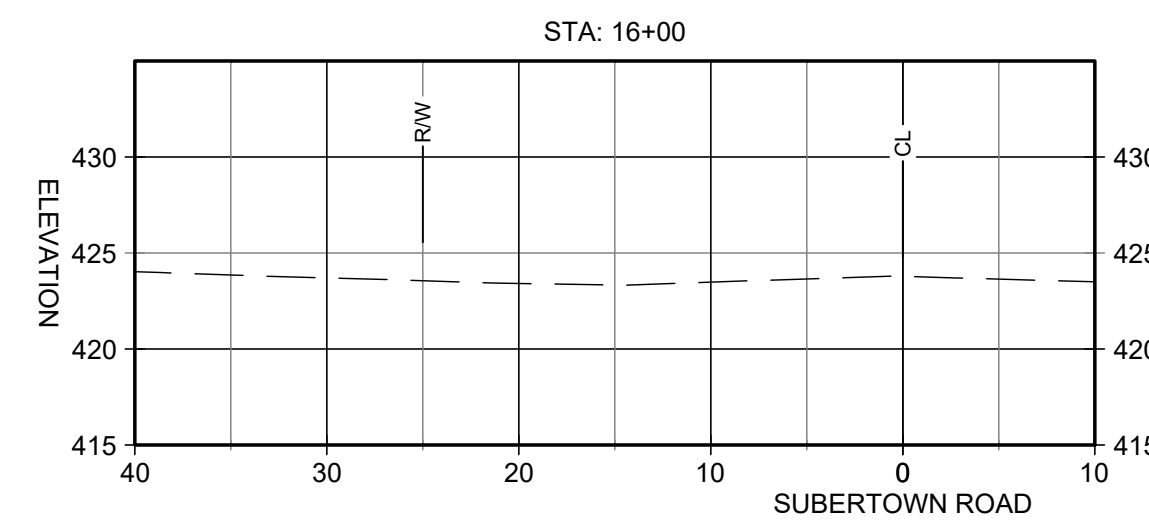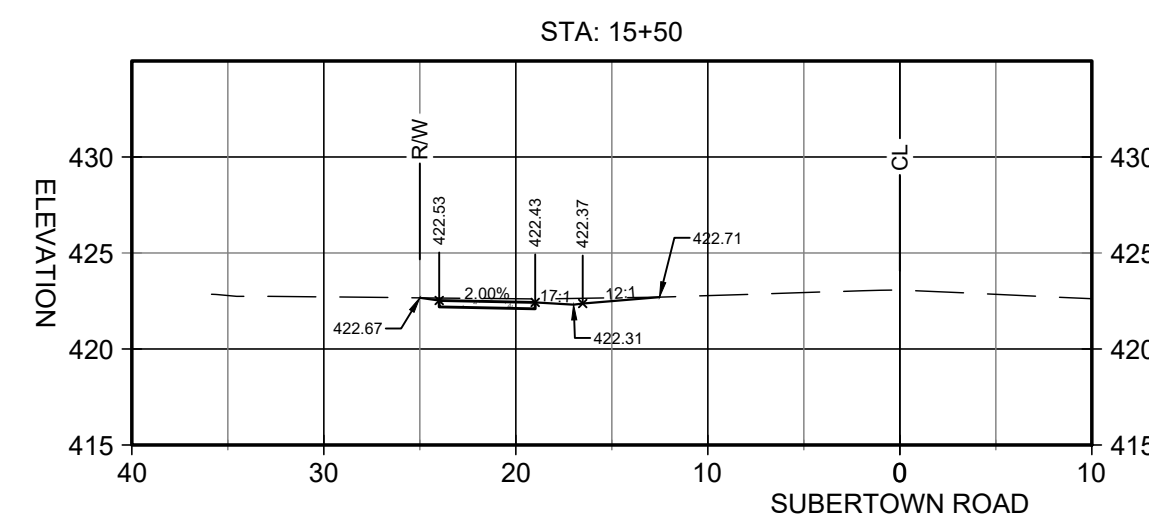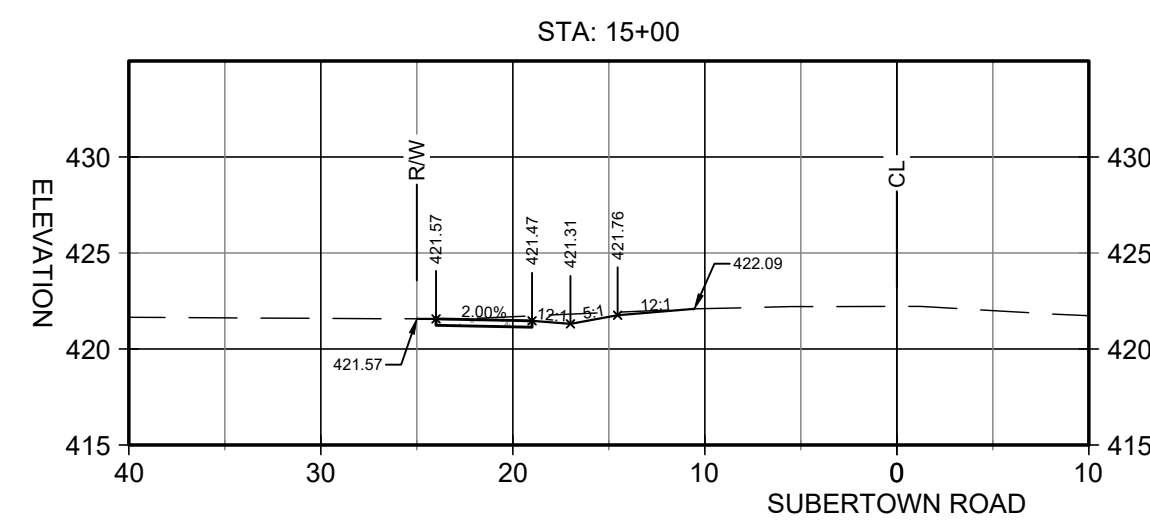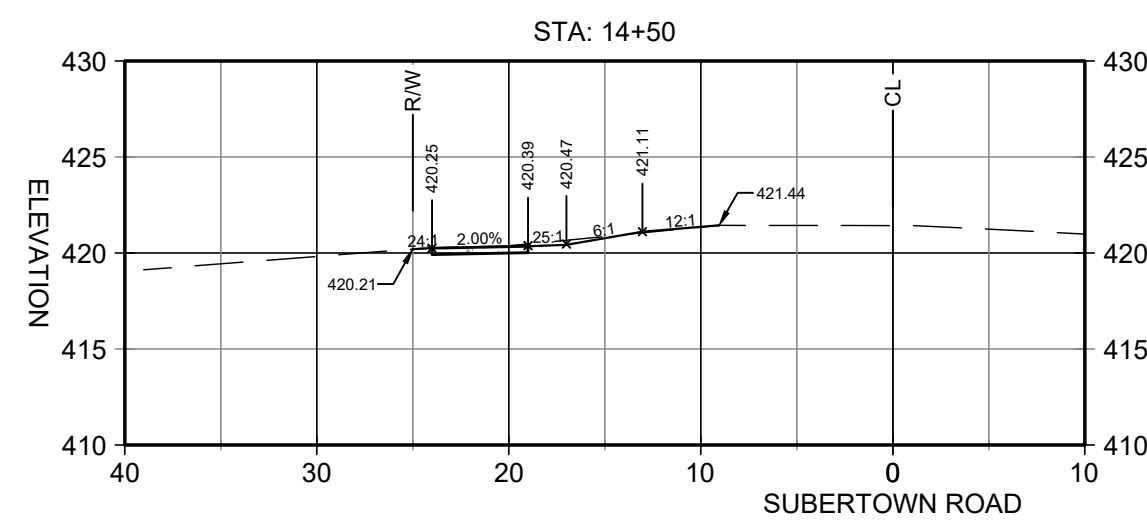

JOB #: 1192
SCALE: 1" = 10'
SHEET: 15 OF 20



JOB #: 1192
SCALE: AS SHOWN
SHEET: 16 OF 20

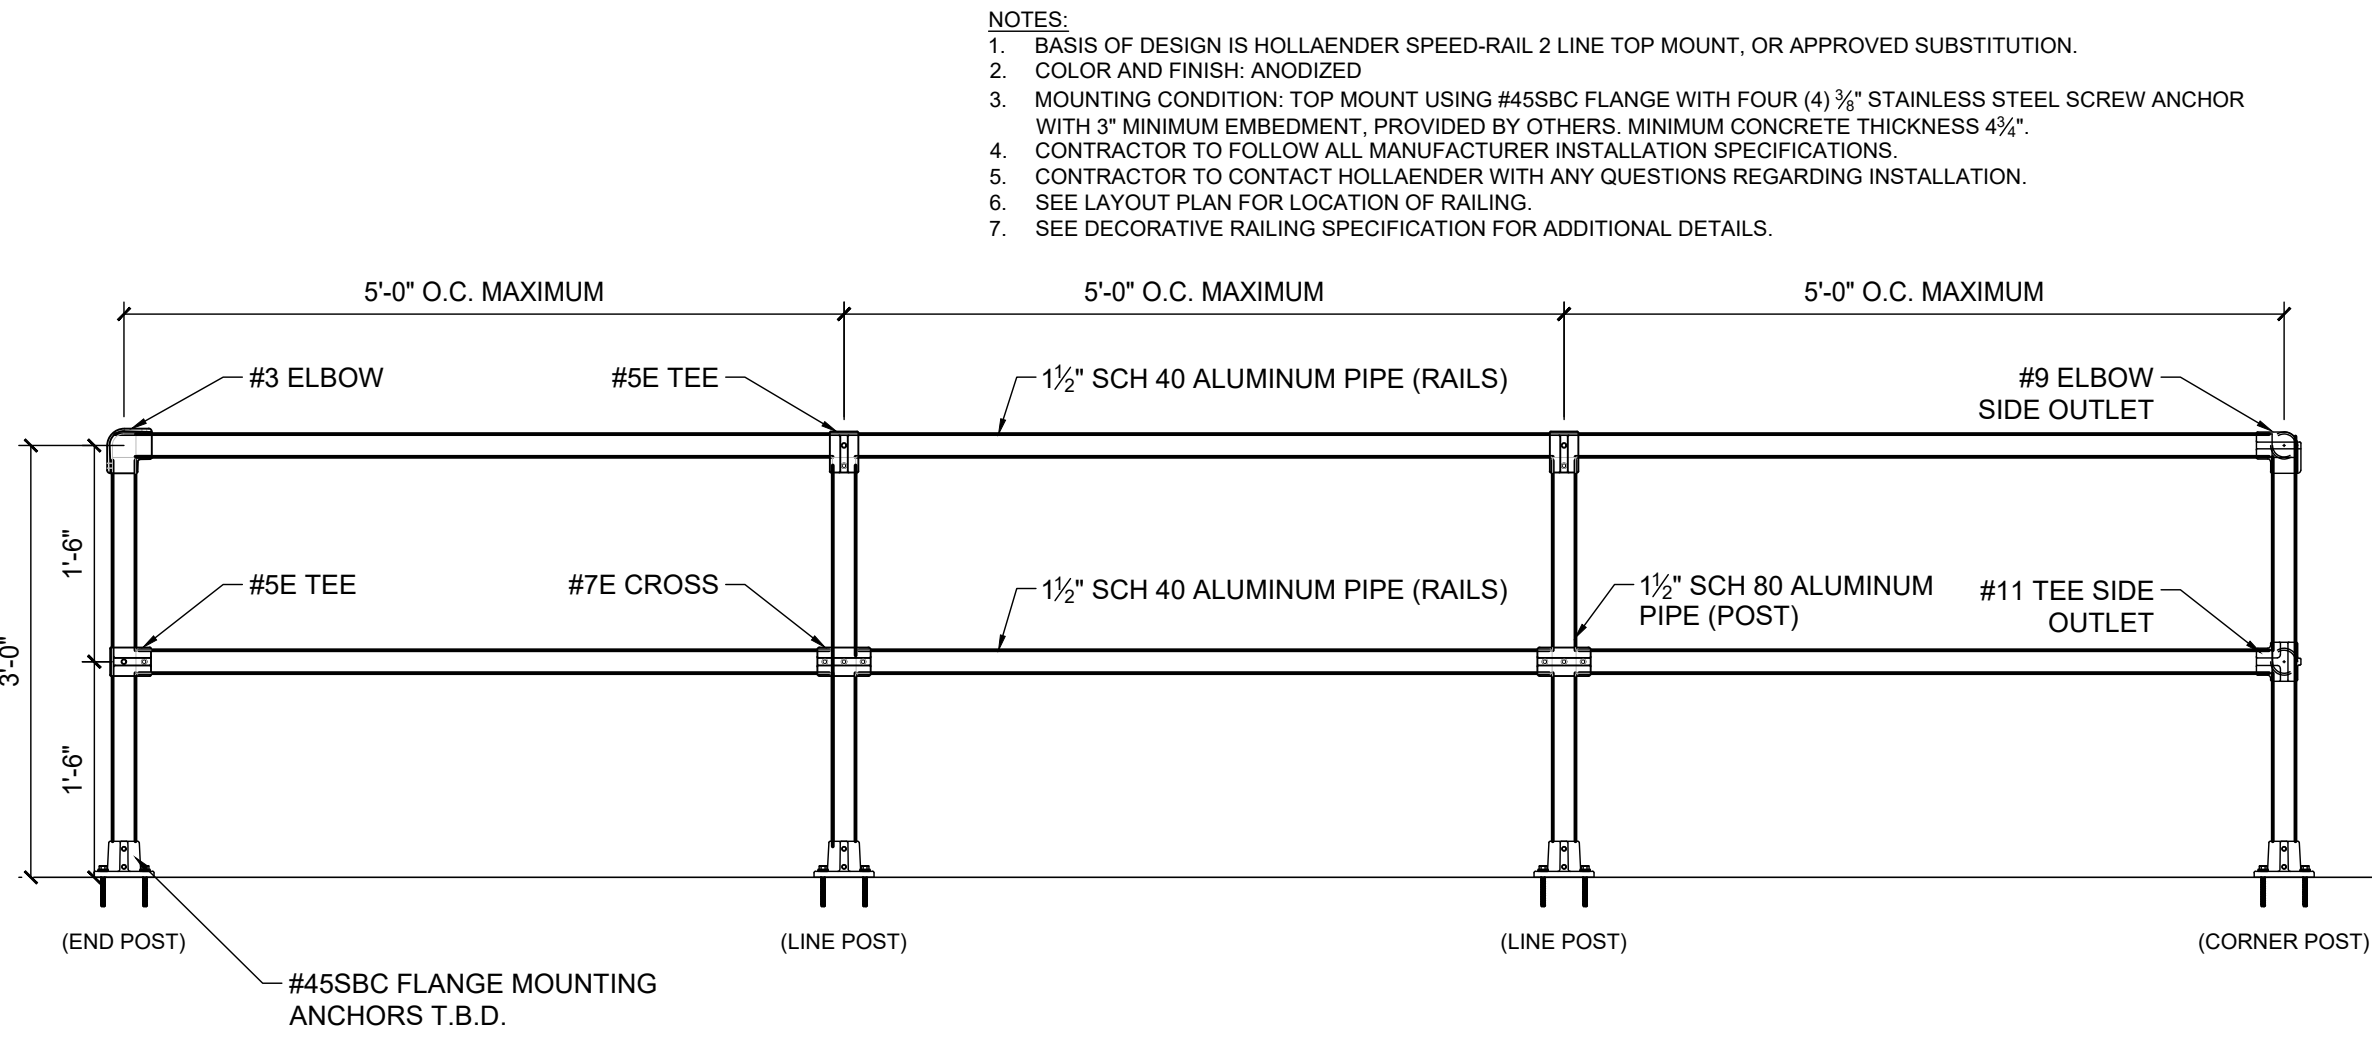


○ DECORATIVE METAL RAILING - GUARD RAIL
NOT TO SCALE

REFERENCES	
NATIONAL DOCUMENTS	

SCDOT DOCUMENTS	

RELATED DRAWINGS & KEYWORDS	

THIS DRAWING IS ONLY VALID FOR CONSTRUCTION WHEN SEALED AND SIGNED BY A PROFESSIONAL ENGINEER REGISTERED IN THE STATE OF SOUTH CAROLINA. CHECK WWW.SCDOT.ORG FOR LATEST UPDATE.	
 THE STATE OF SOUTH CAROLINA REGISTERED PROFESSIONAL ENGINEER THOMAS W. KENDALL, JR. NO. 21242 THOMAS W. KENDALL, JR. 10/30/2015 DATE	
6	---
5	---
4	---
3	---
2	---
1	---
0	1/2016 DSD NEW DRAWING
#	DATE CHK DESCRIPTION
 SCDOT SOUTH CAROLINA DEPARTMENT OF TRANSPORTATION DESIGN STANDARDS OFFICE 405 PARK STREET ROOM 405 COLUMBIA, SC 29201 STANDARD DRAWING SIDEWALK ADJACENT TO CURB	
720-150-00	
EFFECTIVE LETTING DATE: JAN. 2016	


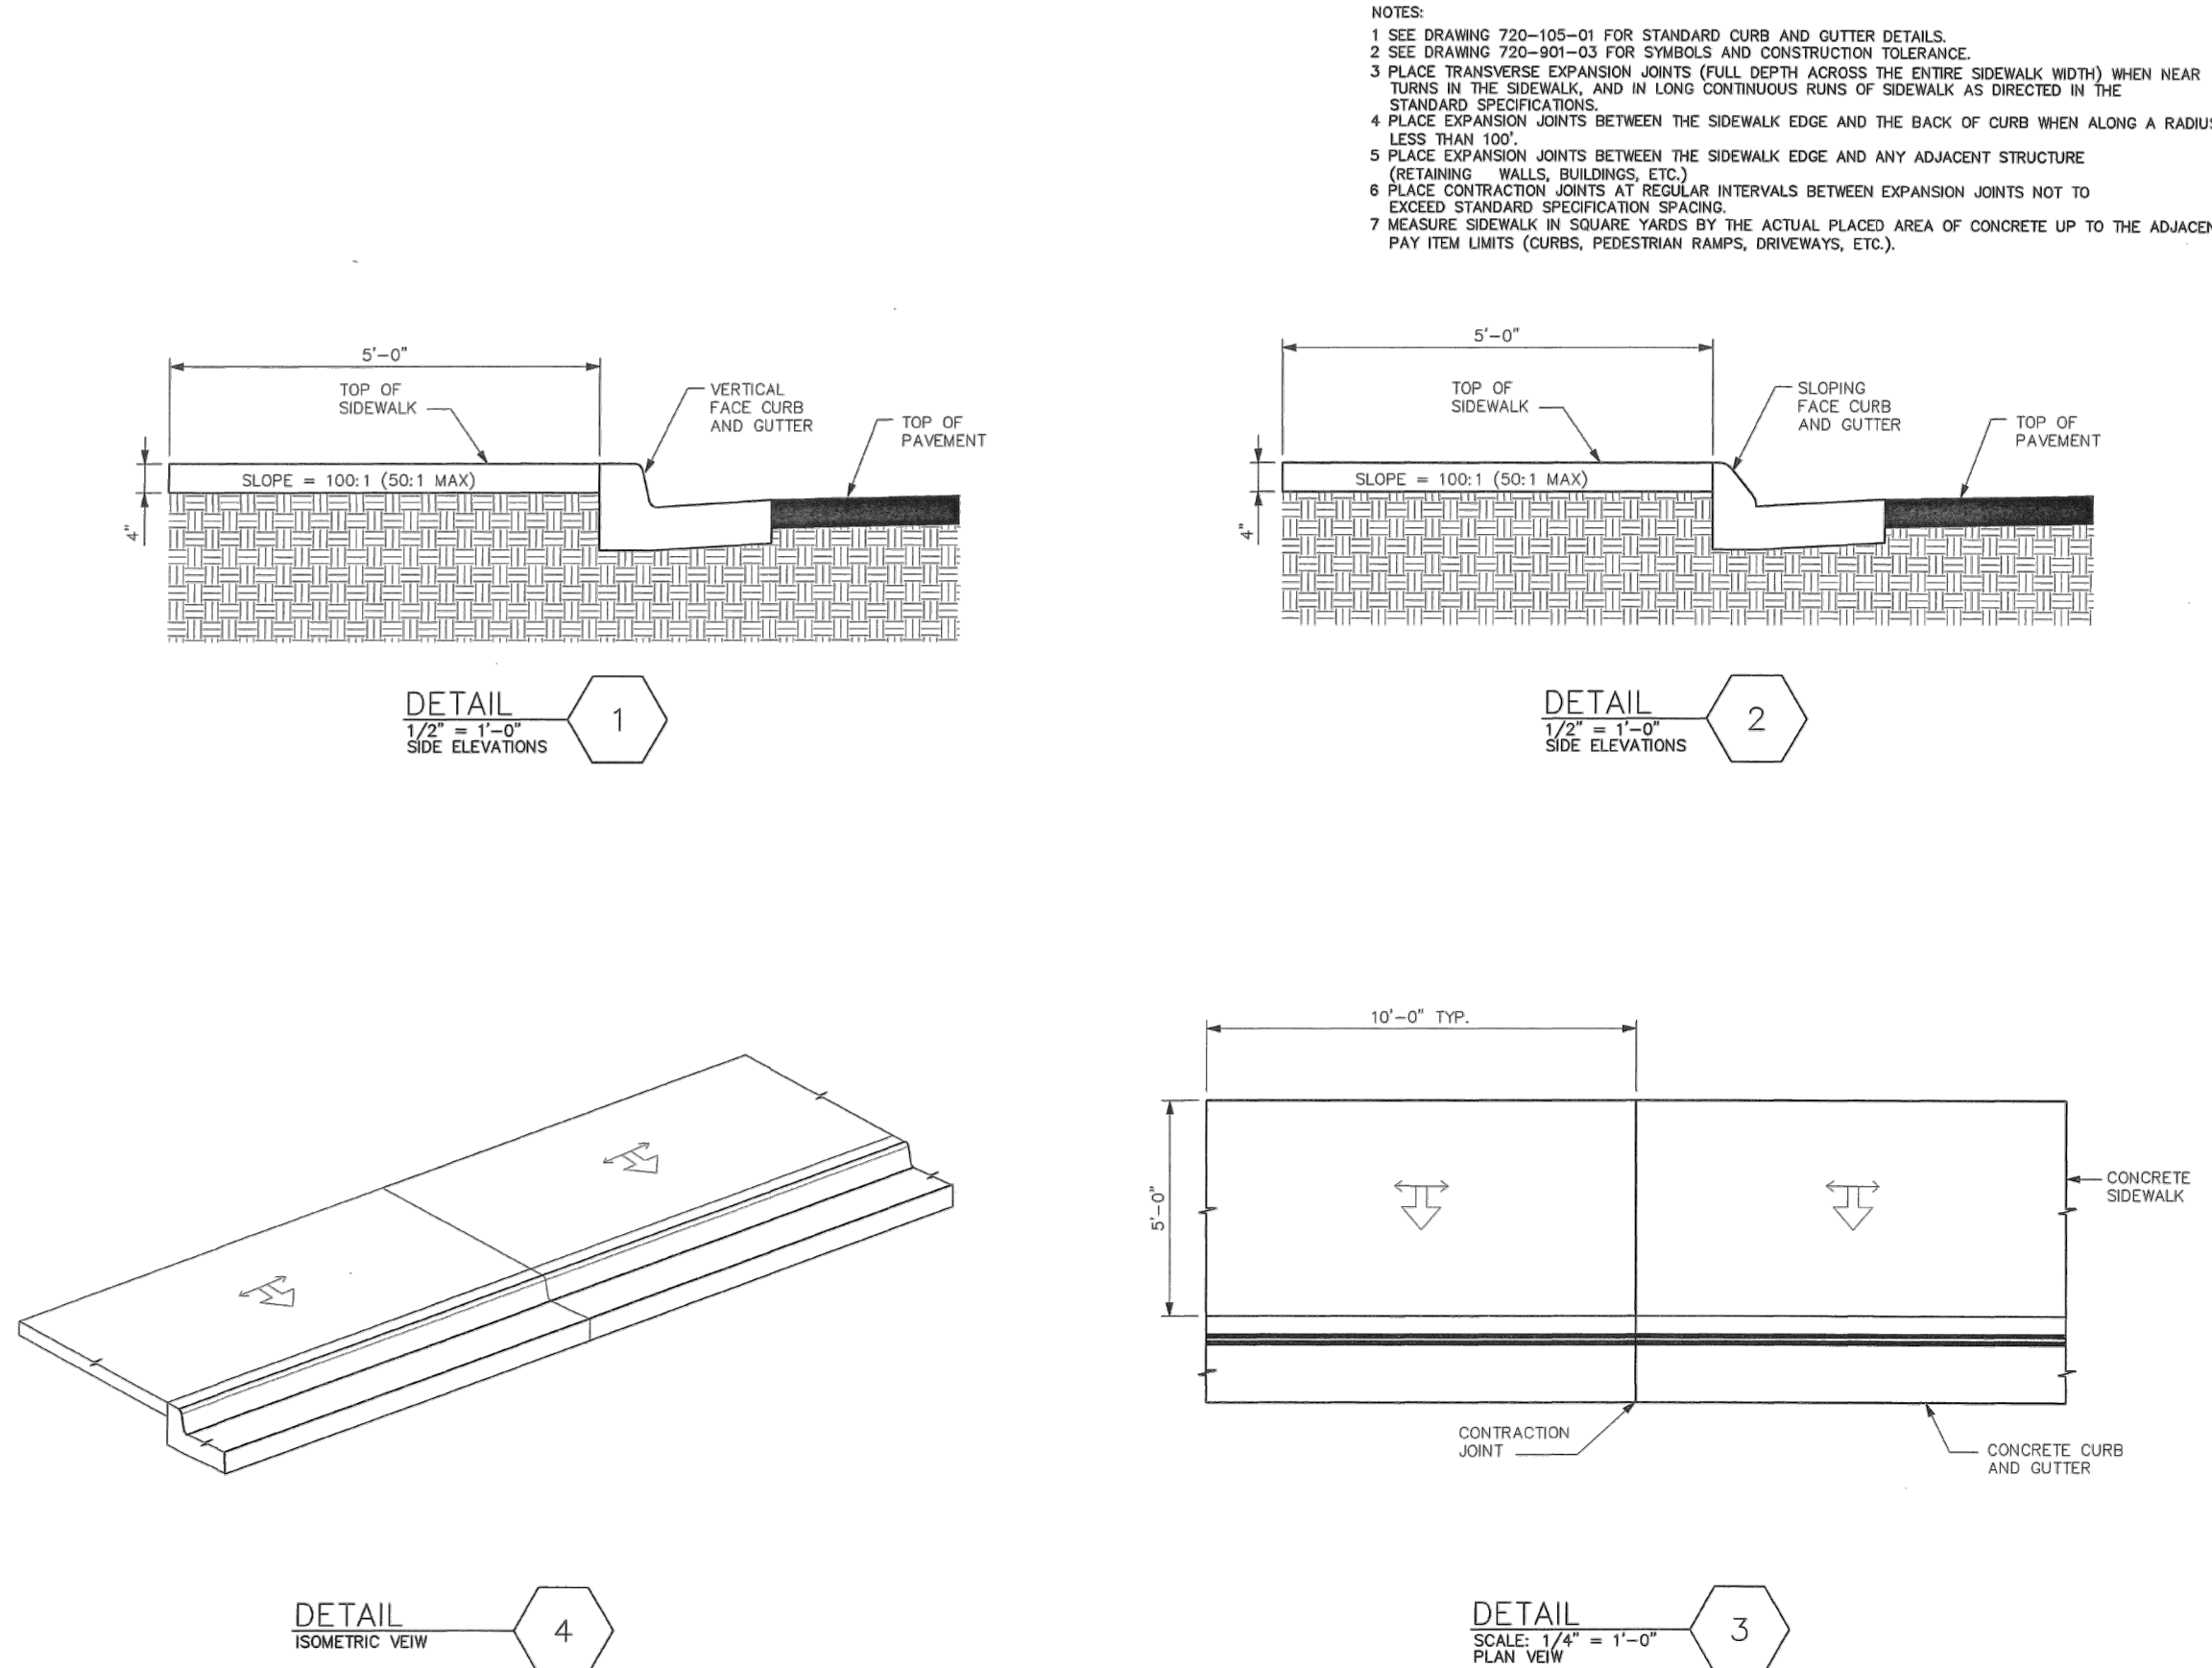


○ SCDOT - SIDEWALK ADJACENT TO CURB 720-150-00
NOT TO SCALE



THE LANDPLAN GROUP SOUTH
LANDSCAPE ARCHITECTURE • ENGINEERING • PLANNING
1206 SCOTT STREET
COLUMBIA, SC 29201
803.256.0562
WWW.LANDPLANSOUTH.COM


REVISION		BY	APPD.	MM/DD/YY
1.				
2.				
3.				
4.				
5.				
FILE NAME: 1192_DT_PL		CAL	CWH	09.24.26
		DWN	CHKD	MM/DD/YY

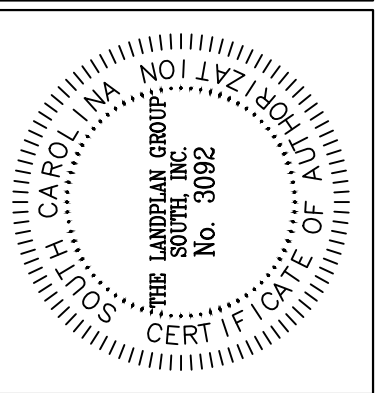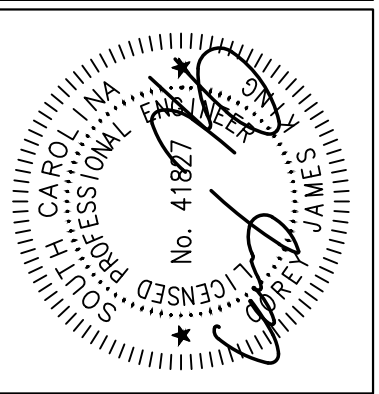

SUBERTOWN RD/GARY ST SIDEWALK PROJECT
BID PLAN SET
WHITMIRE, SC NEWBERRY COUNTY
DETAILS


JOB #: 1192
SCALE: AS SHOWN
SHEET: 17 OF 20

S:\Drawings\1192\1192-Whitmore Suburban Road\Drawings\Production\Drawings\1192-DT-PL.dwg
© COPYRIGHT RESERVED. REPRODUCTION OR USE FOR ANY OTHER PURPOSE THAN THAT AUTHORIZED BY THE LANDPLAN GROUP SOUTH, INC. IS FORBIDDEN.

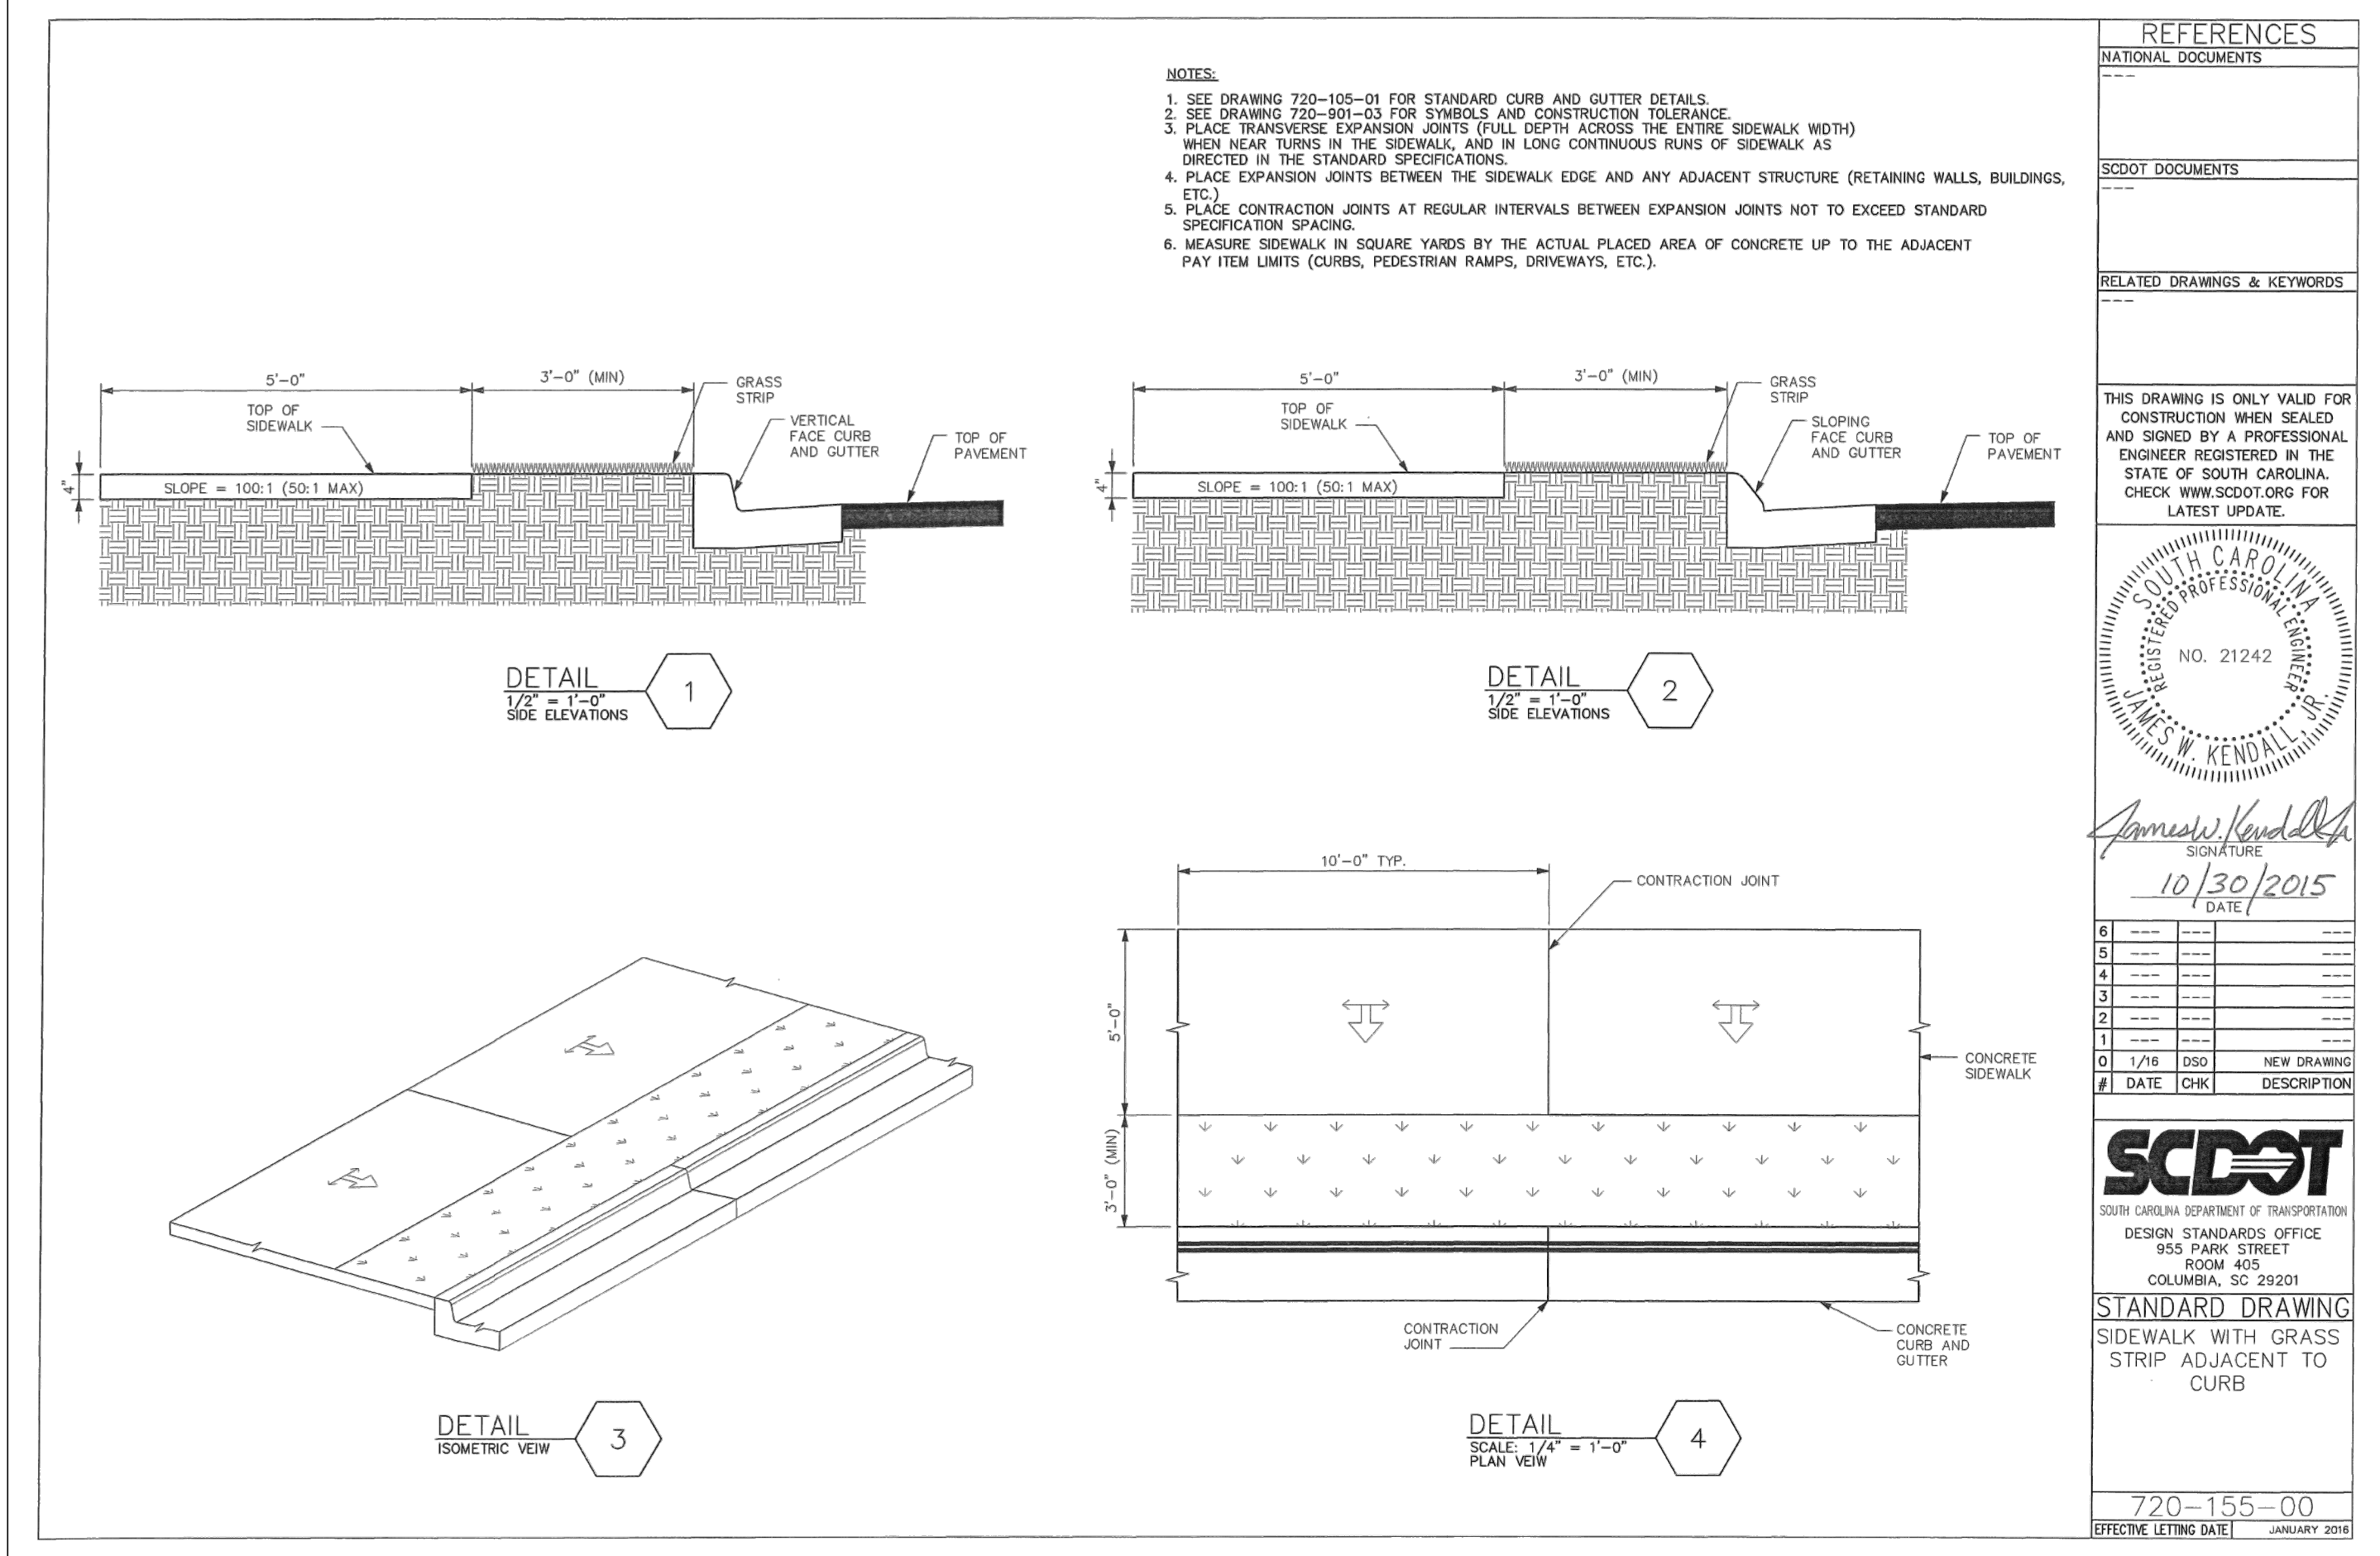


SCDOT - SIDEWALK WITH LANDSCAPE STRIP 720-155-00

NOT TO SCALE

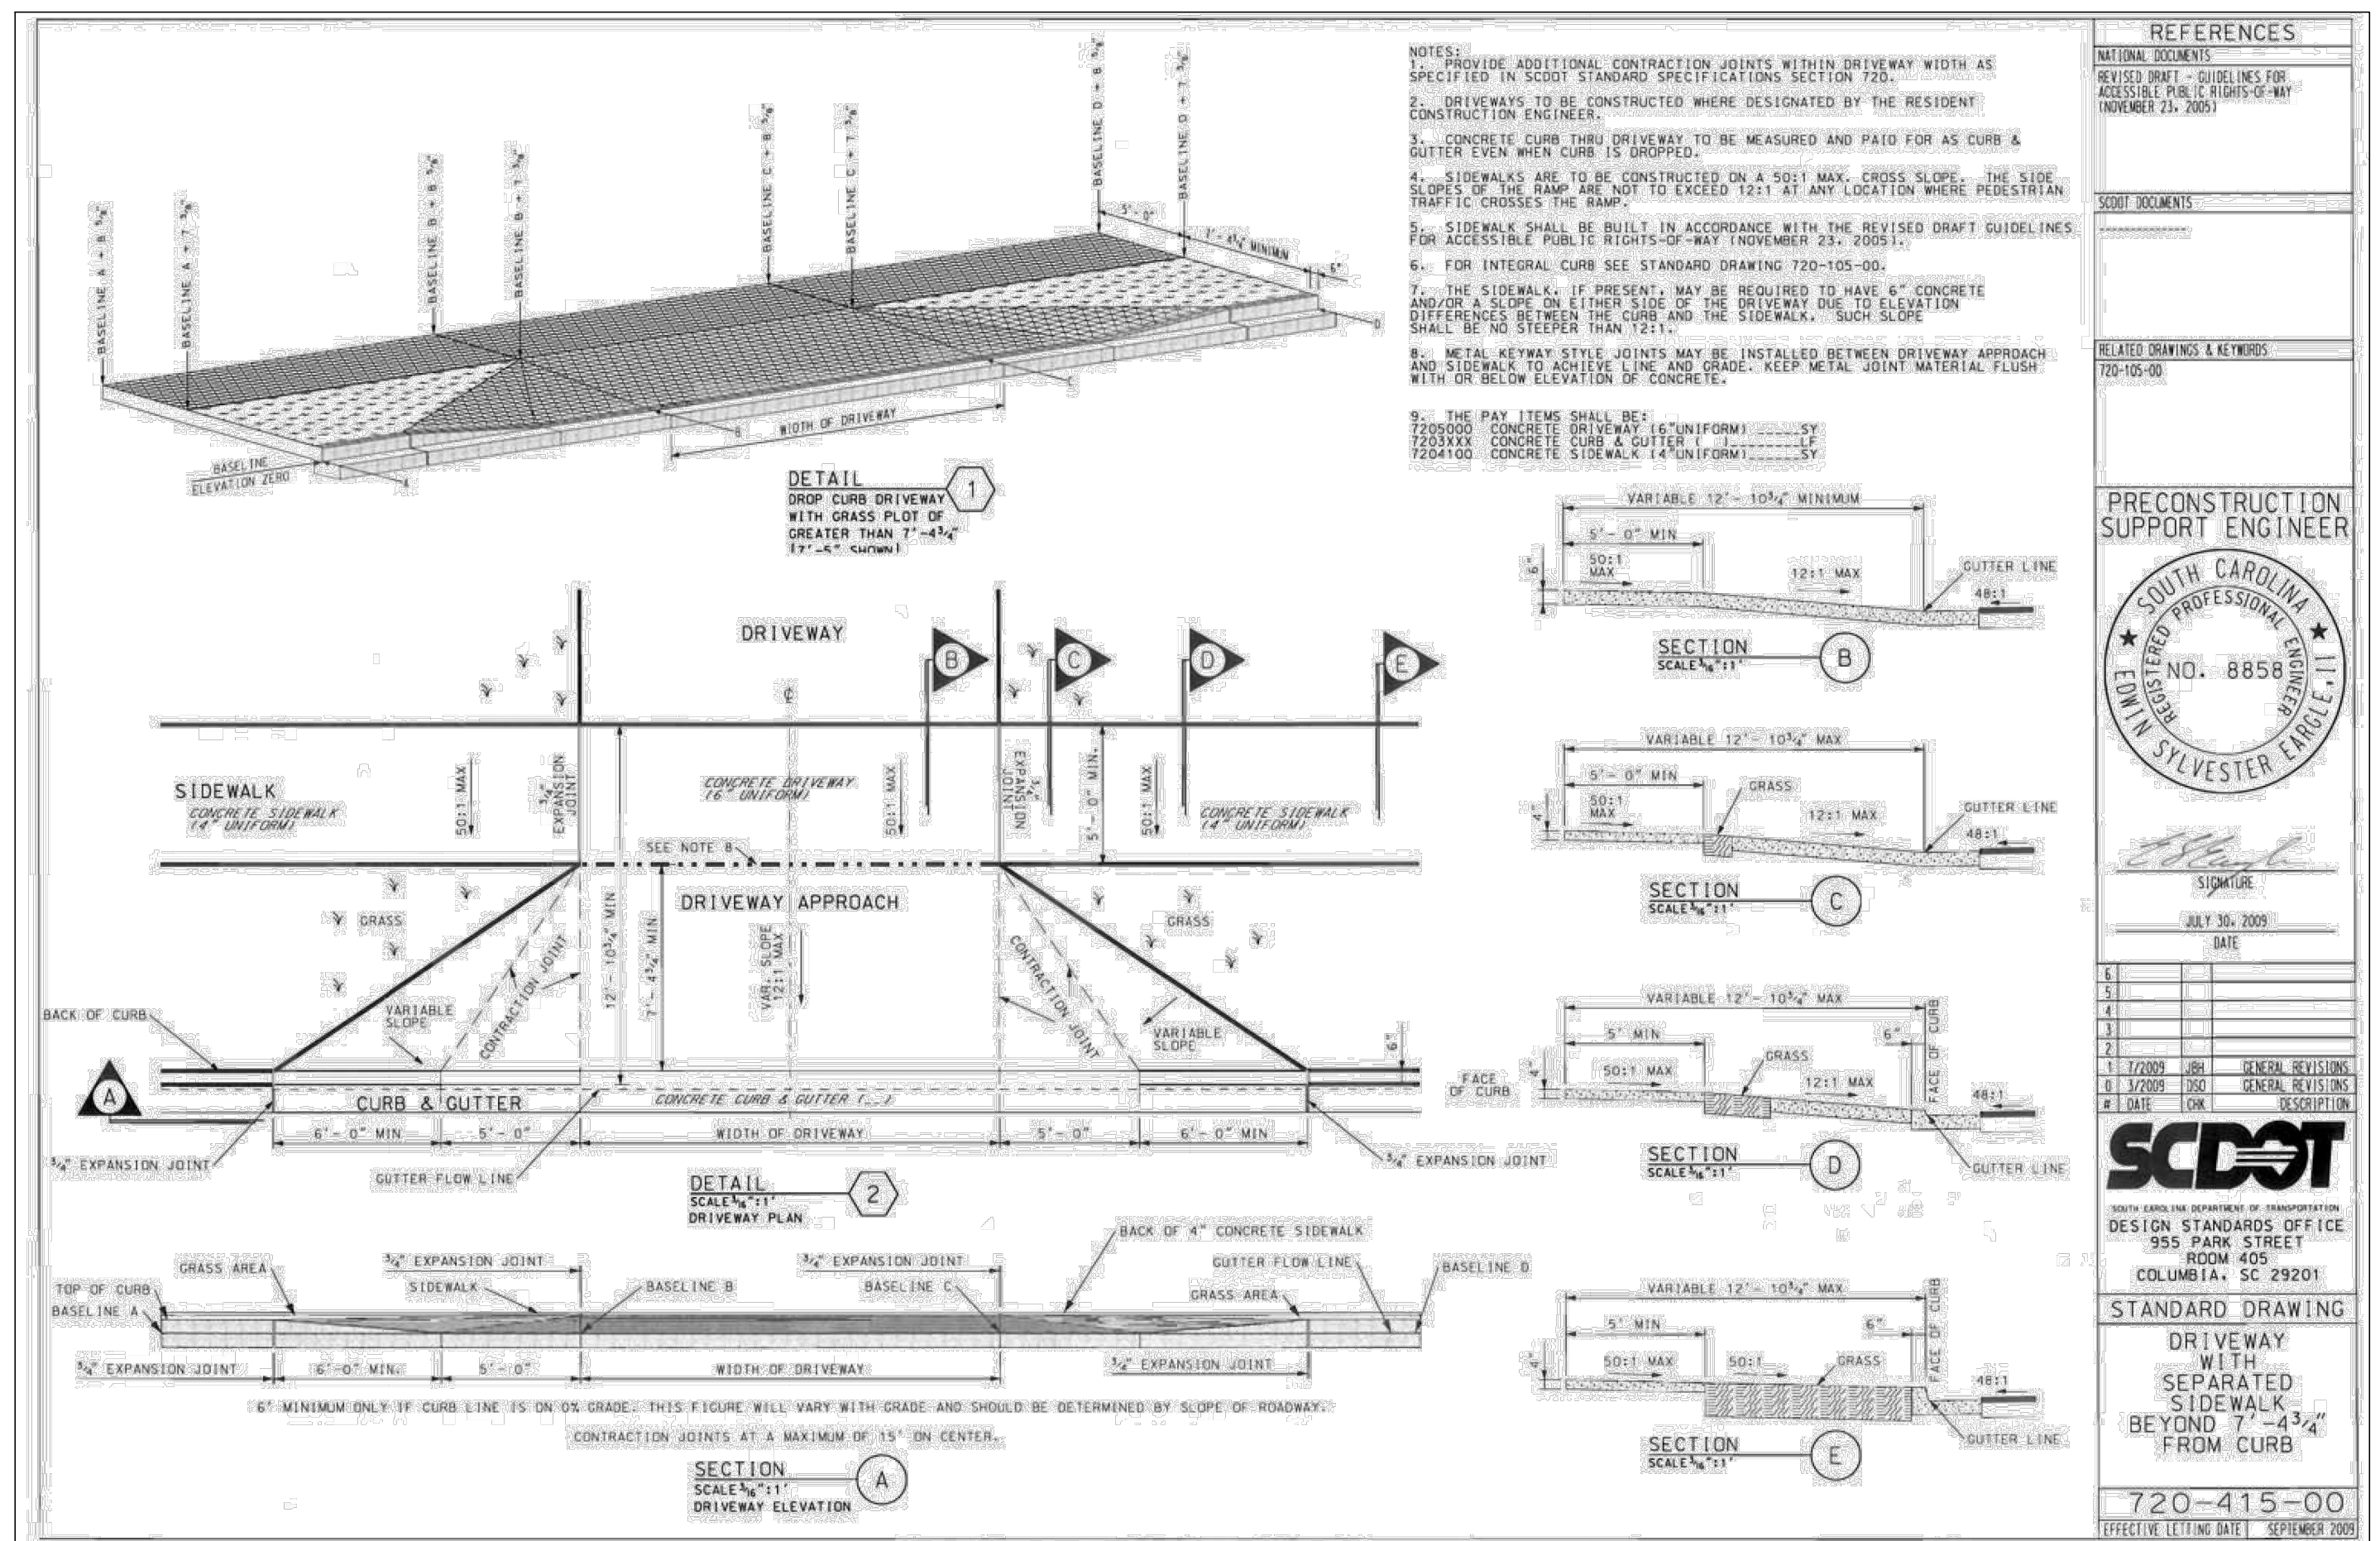


SCDOT - DRIVEWAY WITH SEPARATED SIDEWALK CLOSE 720-415-00

NOT TO SCALE

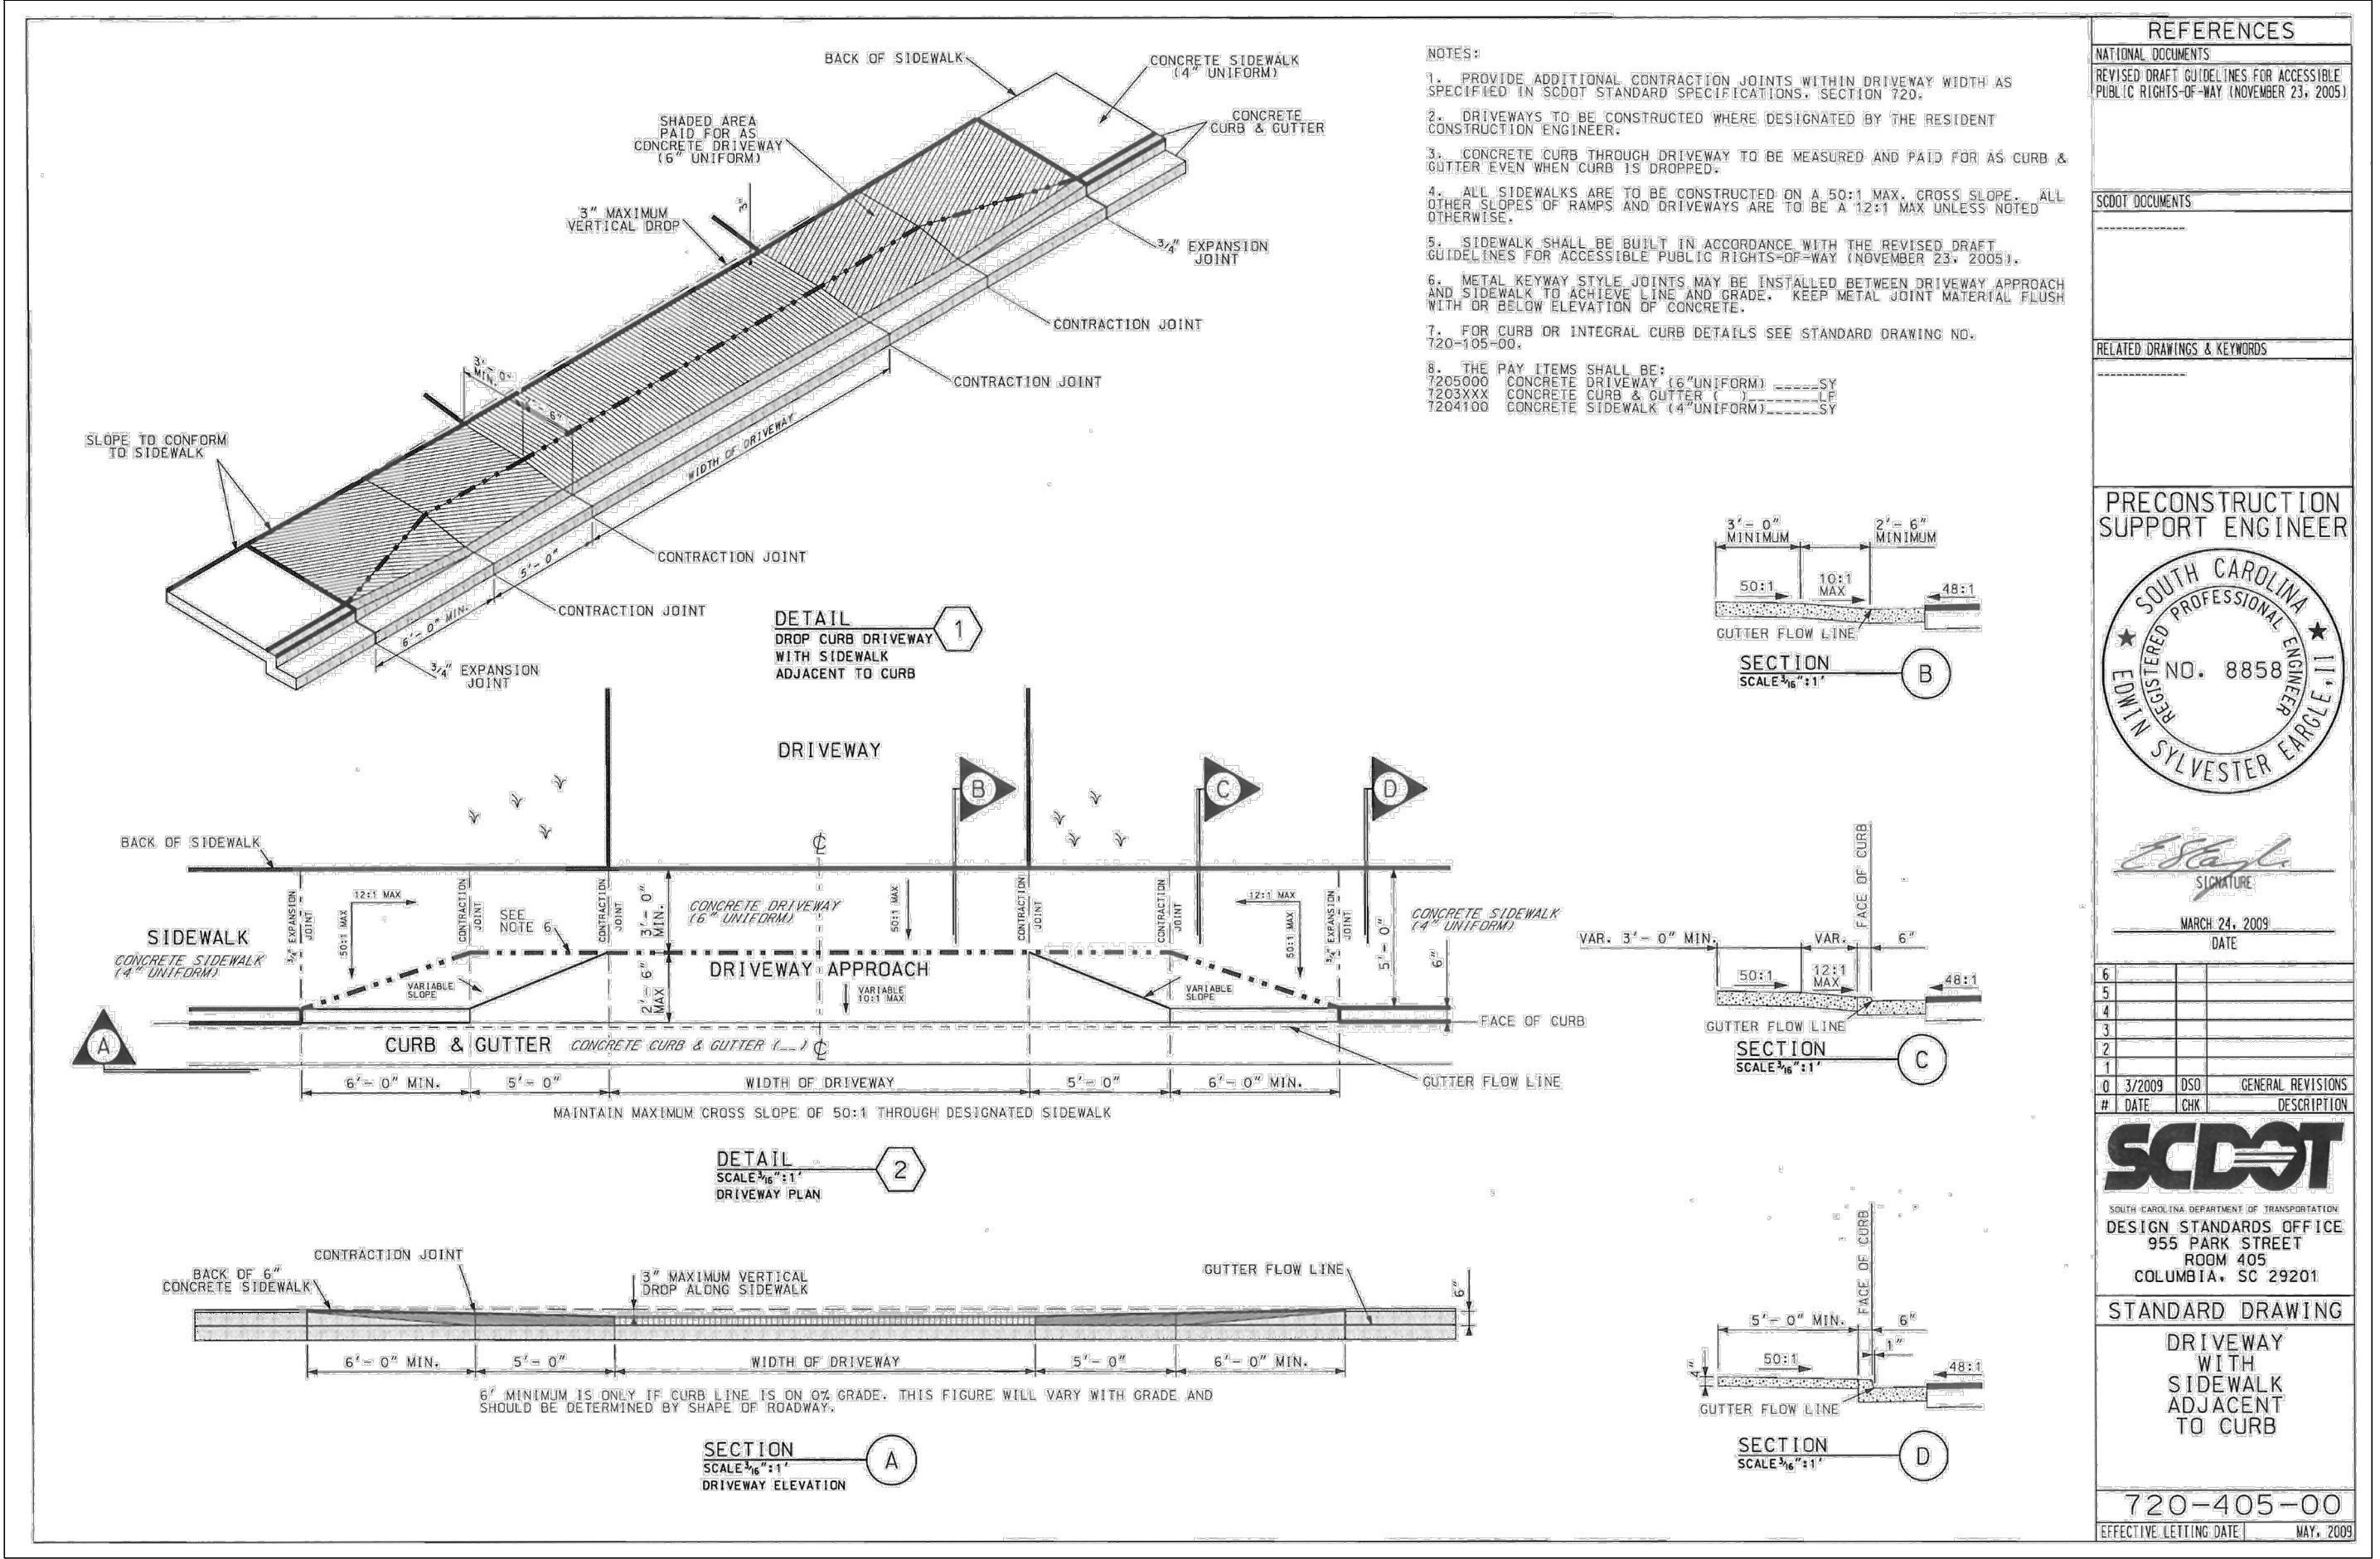

SCDOT - DRIVEWAY WITH SIDEWALK ADJACENT TO CURB 720-405-00

NOT TO SCALE

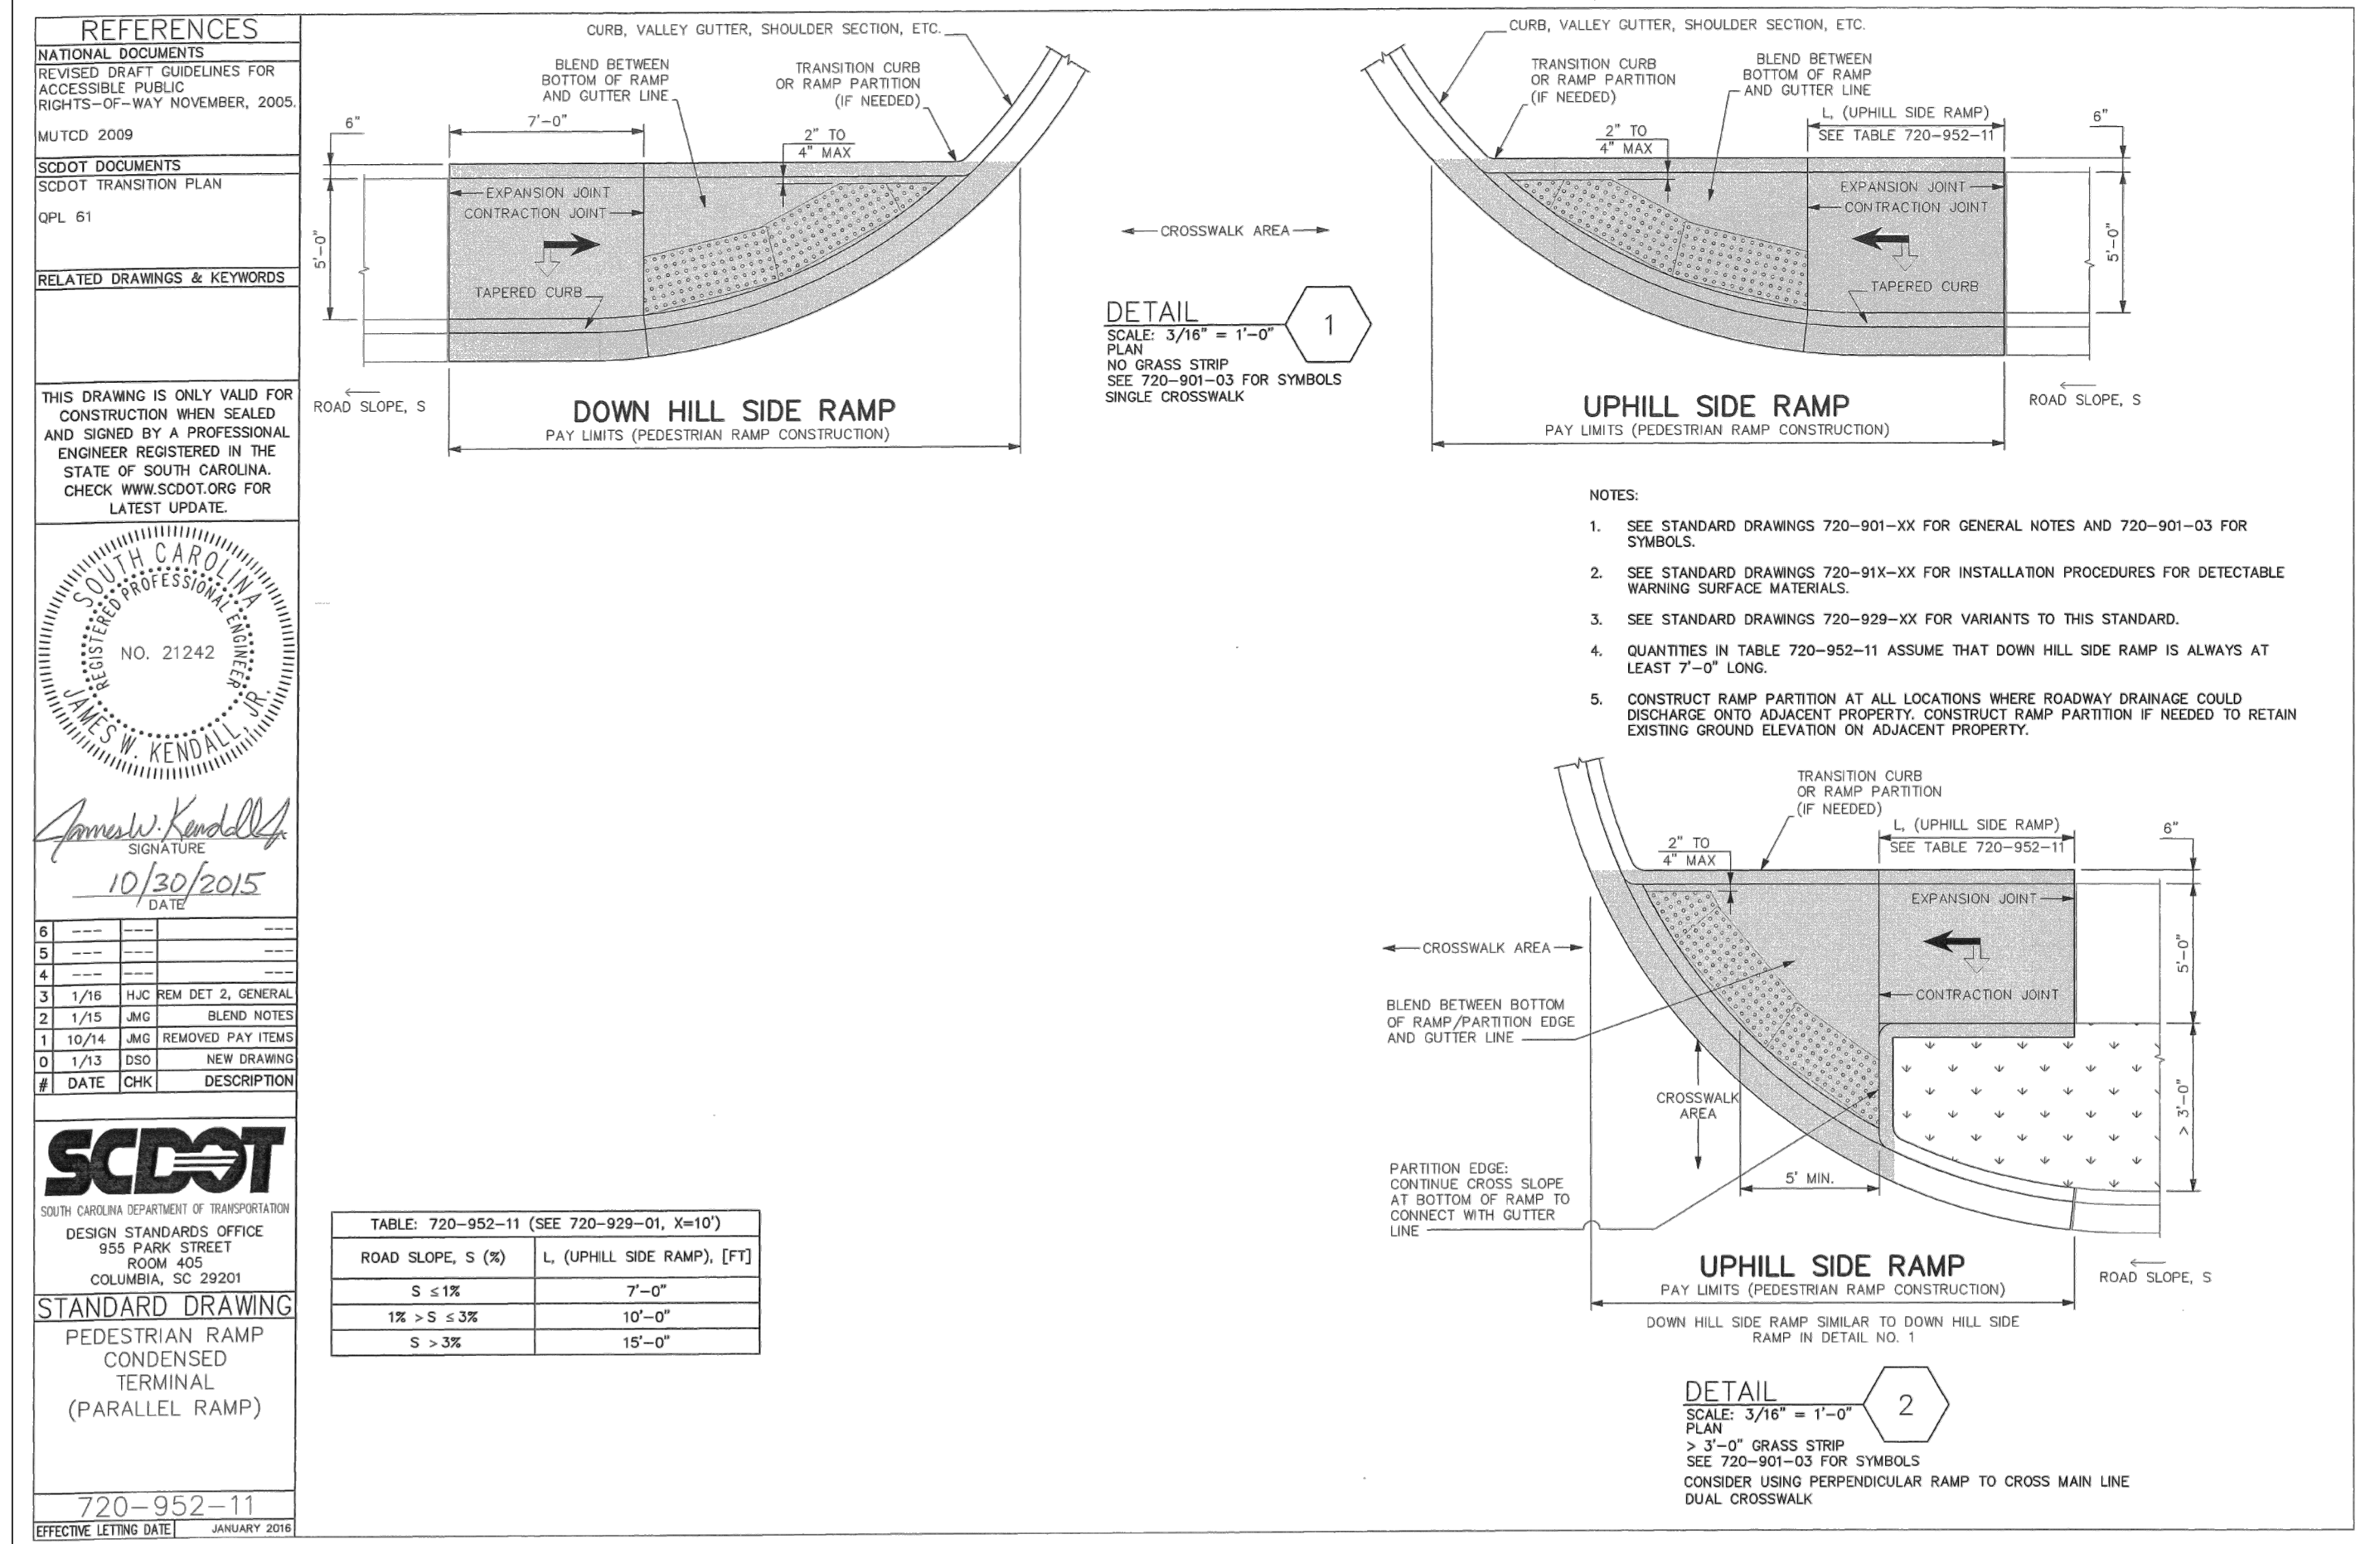

SCDOT - PEDESTRIAN RAMP 720-952-11

NOT TO SCALE

THE LANDPLAN GROUP SOUTH

LANDSCAPE ARCHITECTURE • ENGINEERING • PLANNING

1206 SCOTT STREET

COLUMBIA, SC 29201

803.256.0562

WWW.LANDPLANSOUTH.COM



REVISION

NO.	BY	APPD.	MM.DD.YY
1.			
2.			
3.			
4.			
5.			

FILE NAME: 1192-DT-PL

CAL. CHKD. DSN. MM.DD.YY

09.24.26

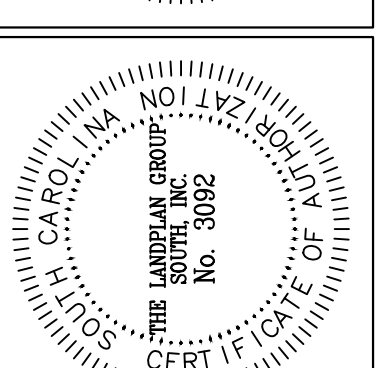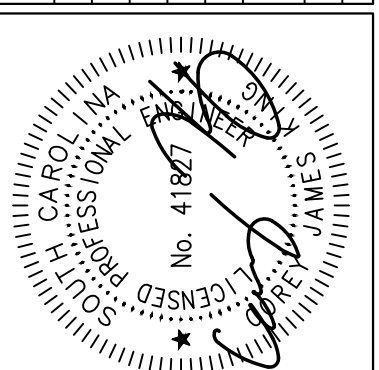

SUBERTOWN RD/GARY ST SIDEWALK PROJECT

BID PLAN SET

WHITMIRE, SC NEWBERRY COUNTY

DETAILS

JOB #:


1192

SCALE:

AS SHOWN

SHEET:

18 OF 20

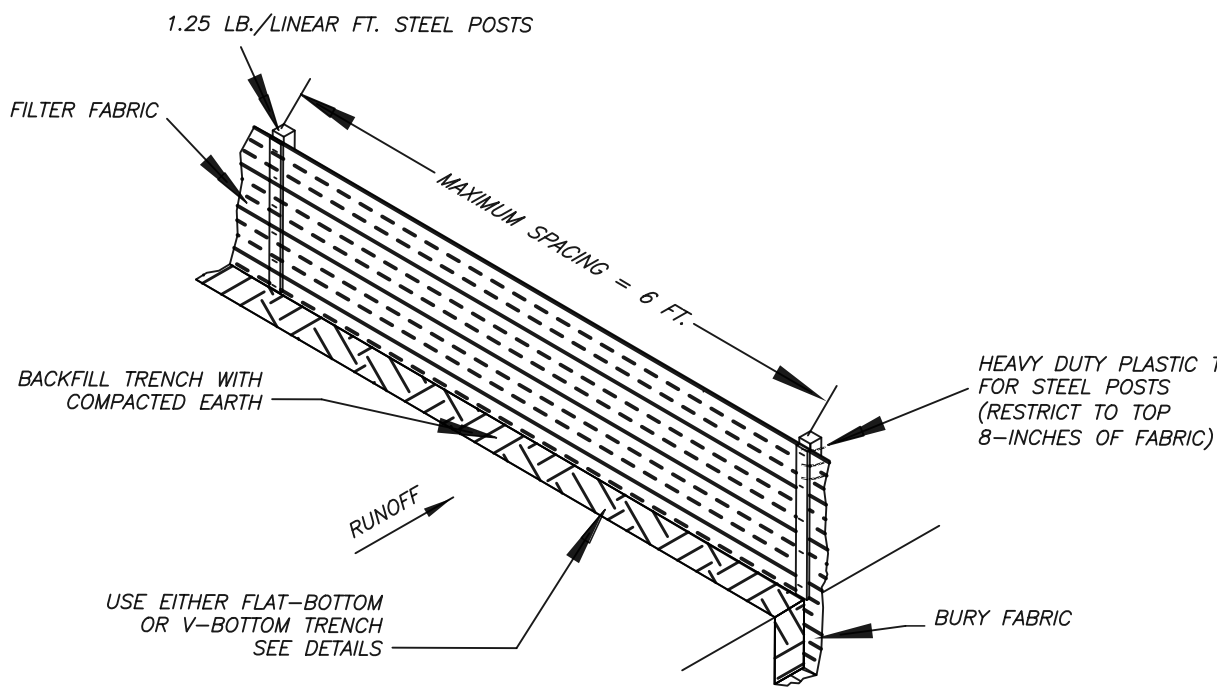

SILT FENCE INSTALLATION

SILT FENCE - POST REQUIREMENTS

- Silt Fence posts must be 48-inch long steel posts that meet, at a minimum, the following physical characteristics:
 - Composed of a high strength steel with a minimum yield strength of 50,000 psi.
 - Include a standard "T" section with a nominal face width of 1.38-inches and a nominal "T" length of 1.48-inches.
 - Weight 1.25 pounds per foot ($\pm 8\%$)
- Posts shall be equipped with projections to aid in fastening of filter fabric.
- Steel posts may need to have a metal soil stabilization plate welded near the bottom when installed along steep slopes or installed in loose soils. The plate should have a minimum cross section of 17-square inches and be composed of 15 gauge steel, at a minimum. The metal soil stabilization plate should be completely buried.
- Install posts to a minimum of 24-inches. A minimum height of 1- to 2- inches above the fabric shall be maintained, and a maximum height of 3 feet shall be maintained above the ground.
- Post spacing shall be at a maximum of 6-feet on center.

SILT FENCE - INSPECTION & MAINTENANCE

- The key to functional silt fence is weekly inspections, routine maintenance, and regular sediment removal.
- Regular inspections of silt fence shall be conducted once every calendar week and, as recommended, within 24-hours after each rainfall event that produces 1/2-inch or more of precipitation.
- Attention to sediment accumulations along the silt fence is extremely important. Accumulated sediment should be continually monitored and removed when necessary.
- Remove accumulated sediment when it reaches 1/3 the height of the silt fence.
- Removed sediment shall be placed in stockpile storage areas or spread thinly across disturbed area. Stabilize the removed sediment after it is relocated.
- Check for areas where stormwater runoff has eroded a channel beneath the silt fence, or where the fence has sagged or collapsed due to runoff overtopping the silt fence. Install checks/tie-backs and/or reinstall silt fence, as necessary.
- Check for tears within the silt fence, areas where silt fence has begun to decompose, and for any other circumstance that may render the silt fence ineffective. Removed damaged silt fence and reinstall new silt fence immediately.
- Silt fence should be removed within 30 days after final stabilization is achieved and once it is removed, the resulting disturbed area shall be permanently stabilized.


SILT FENCE DETAILS

NOT TO SCALE

TYPE F - INLET TUBES INLET PROTECTION


GENERAL NOTES

- Inlets tubes should be composed of compacted geotextiles, curled excelsior wood, natural coconut fibers, a hardwood mulch, or a mix of these materials enclosed by a flexible netting material.
- Inlets tubes should utilize an outer netting that consists of seamless, high-density polyethylene photodegradable materials treated with ultraviolet stabilizers or a seamless, high-density polyethylene non-degradable material. Curled wood excelsior fiber, or natural coconut fiber rolled erosion control products rolled up to create an inlet tube device are not allowed.
- Do not use straw, straw fiber, straw bales, pine needles, or leaf mulch as fill material within inlet tubes.
- Weighted inlet tubes must be capable of staying in place without external stabilization measures and may have a weighted inner core or other weighted mechanism to keep them in place.
- Install weighted tubes lying flat on the ground, with no gaps between the underlying surface and the inlet tube. Do not stack inlet tubes. Do not completely block inlet with tube.
- Non-weighted inlet tubes require staking or other stabilization methods to keep them safely in place.
- Overflow or overtopping of inlet tubes must be allowed to flow into inlet unobstructed.
- To avoid possible flooding, two or three concrete cinder blocks may be placed between the tube and the inlet.

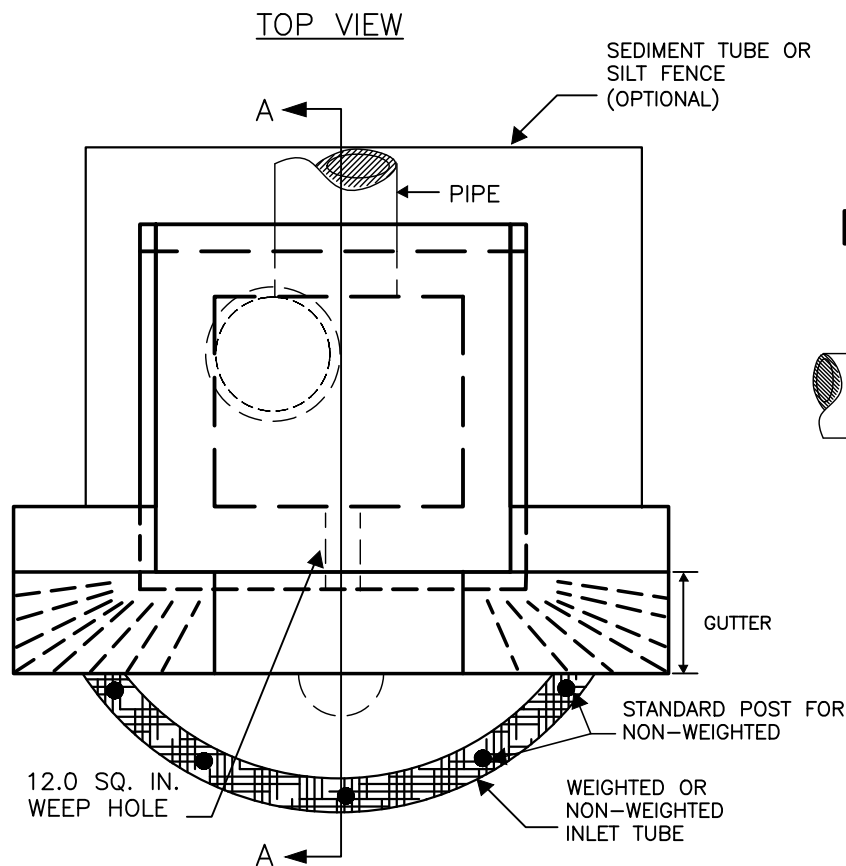

INLET TUBE INLET PROTECTION - TYPE F

NOT TO SCALE

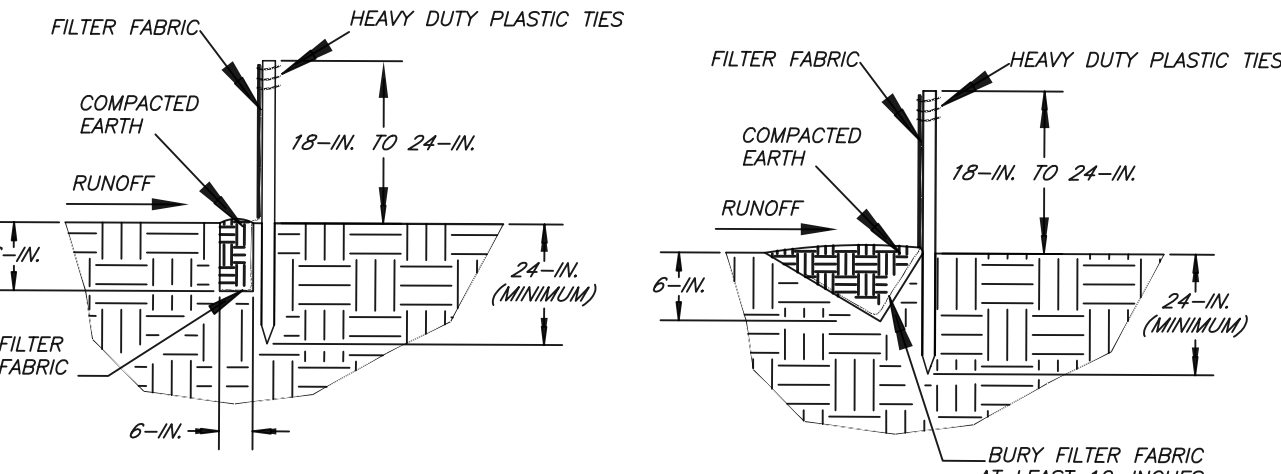

FLAT-BOTTOM TRENCH DETAIL

V-SHAPED TRENCH DETAIL

SILT FENCE - FABRIC REQUIREMENTS

- Silt fence must be composed of woven geotextile filter fabric that consists of the following requirements:
 - Composed of fibers consisting of long chain synthetic polymers of at least 85% by weight of polyolefins, polyesters, or polyamides that are formed into a network such that the filaments or yarns retain dimensional stability relative to each other.
 - Free of any treatment or coating which might adversely alter its physical properties after installation;
 - Free of any defects or flaws that significantly affect its physical and/or filtering properties; and,
 - Have a minimum width of 36-inches.
- Use only fabric appearing on SC DOT's Qualified Products Listing (QPL), Approval Sheet #34, meeting the requirements of the most current edition of the SC DOT Standard Specifications for Highway Construction.
- 12-inches of the fabric should be placed within excavated trench and toed in when the trench is backfilled.
- Filter Fabric shall be purchased in continuous rolls and cut to the length of the barrier to avoid joints.
- Filter Fabric shall be installed at a minimum of 24-inches above the ground.


SILT FENCE - GENERAL NOTES

- Do not place silt fence across channels or in other areas subject to concentrated flows. Silt fence should not be used as a velocity control BMP. Concentrated flows are any flows greater than 0.5 cfs.
- Maximum sheet or overland flow path length to the silt fence shall be 100-feet.
- Maximum slope steepness (normal [perpendicular] to the fence line) shall be 2:1.
- Silt fence joints, when necessary, shall be completed by one of the following options:
 - Wrap each fabric together at a support post with both ends fastened to the post, with a 1-foot minimum overlap;
 - Overlap silt fence by installing 3-feet passed the support post to which the new silt fence roll is attached. Attach old roll to new roll with heavy-duty plastic ties; or,
 - Overlap entire width of each silt fence roll from one support post to the next support post.
- Attach filter fabric to the steel posts using heavy-duty plastic ties that are evenly spaced within the top 8-inches of the fabric.
- Install the silt fence perpendicular to the direction of the stormwater flow and place the silt fence the proper distance from the toe of steep slopes to provide sediment storage and access for maintenance and deannout.
- Install Silt Fence Checks (Tie-Backs) every 50-100 feet, dependent on slope, along silt fence that is installed with slope and where concentrated flows are expected or are documented along the proposed/installed silt fence.
- Contractor to install silt fence in all areas where slope falls away from roadway and towards adjacent property.

INSPECTION AND MAINTENANCE

- The key to functional inlet protection is weekly inspection, routine maintenance, and regular sediment removal.
- Regular inspections of all inlet protection shall be conducted once every calendar week and, as recommended, within 24-hours after each rainfall event that produces 1/2-inch or more of precipitation.
- Attention to sediment accumulations in front of the inlet protection is extremely important. Accumulated sediment should be continually monitored and removed when necessary.
- Remove accumulated sediment when it reaches 1/3 the height of the blocks. If a sump is used, sediment should be removed when it fills approximately 1/3 the depth of the hole.
- Removed sediment shall be placed in stockpile storage areas or spread thinly across disturbed area. Stabilize the removed sediment after it is relocated.
- Large debris, trash, and leaves should be removed from in front of tubes when found.
- Replace inlet tube when damaged or as recommended by manufacturer's specifications.
- Inlet protection structures should be removed after the disturbed areas are permanently stabilized. Remove all construction material and sediment, and dispose of them properly. Grade the disturbed area to the elevation of the drop inlet structure crest. Stabilize all bare areas immediately.

SECTION A-A

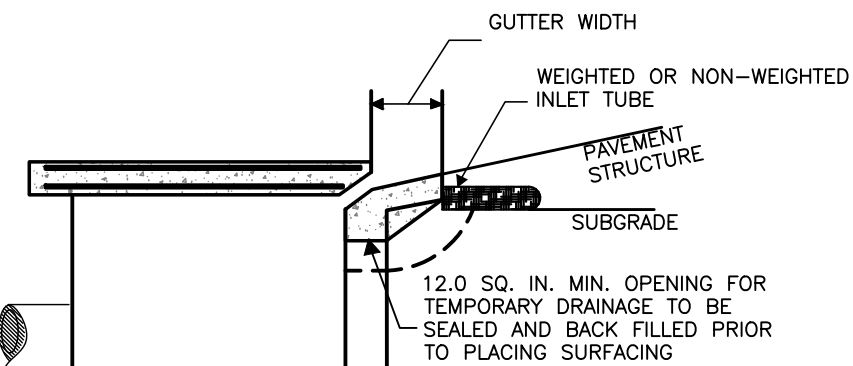

REFERENCES

NATIONAL DOCUMENTS

ASHTO M315

SCDOT DOCUMENTS

QUALIFIED PRODUCT LIST 14

RELATED DRAWINGS & DETAILS

719-001-01 TO 719-001-04

PRECONSTRUCTION SUPPORT ENGINEER

SOUTH CAROLINA LANDPLAN GROUP SOUTH, INC. NO. 8858

DATE: MARCH 15, 2009

SCDOT

REPORTS DIVISION OF TRANSPORTATION DESIGN STANDARDS OFFICE 955 PARK STREET ROOM 409 COLUMBIA, SC 29201


STANDARD DRAWING CATCH BASIN TYPE 1 DETAILS

719-001-01

EFFECTIVE LITTING DATE: MAY 2008

SCDOT - CATCH BASIN TYPE 1 DETAILS 719-001-01

NOT TO SCALE

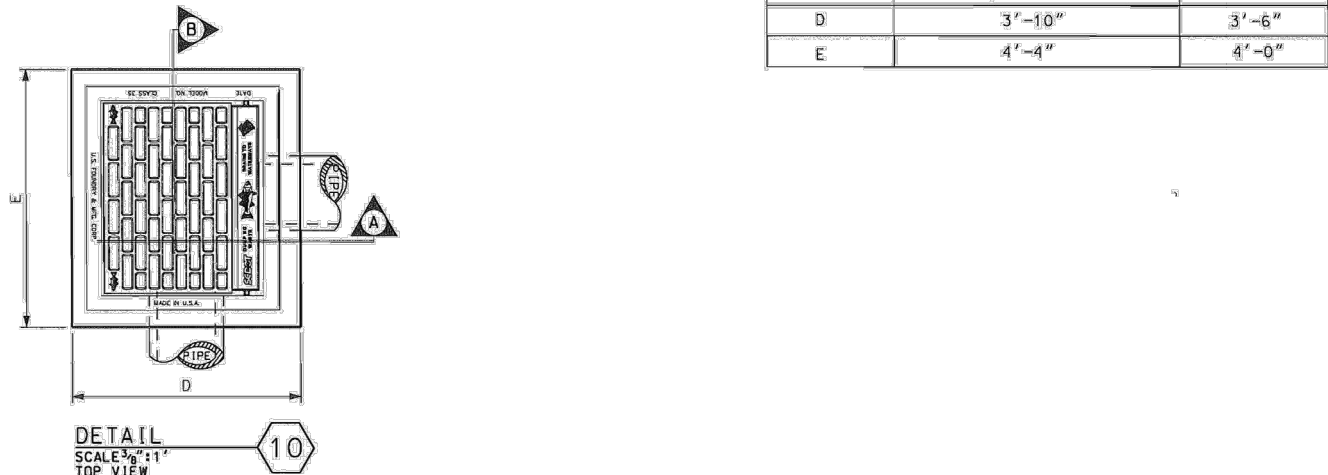

CONTRACTOR MAY USE PRECAST OR BUILT IN PLACE CONSTRUCTION NOTED ABOVE OR COMBINE OPTIONS AS DESIRED.

SEE QUALIFIED PRODUCT LIST 14 FOR MANUFACTURERS OF PRECAST ITEMS:

BUILT IN PLACE

PRECAST

CB TYPE 1 BOTTOM SLAB (PC OR CIP 40"x52"x36")

BRICK WALLS 18" THICK (MAXIMUM 12" DEPTH)

CB TYPE 1 FRAME, GRATE, AND HOOD


PRECAST BOX CONFORMING TO STD. DRAWING 719-310-00 OR 719-310-01

CB TYPE 1 FRAME, GRATE, AND HOOD


PRECAST ITEMS

TYPE CB 1 BOTTOM SLAB 16"x52"x36"

SEE ALSO STD. DRAWING 719-310-00, 719-310-01, & 719-310-02

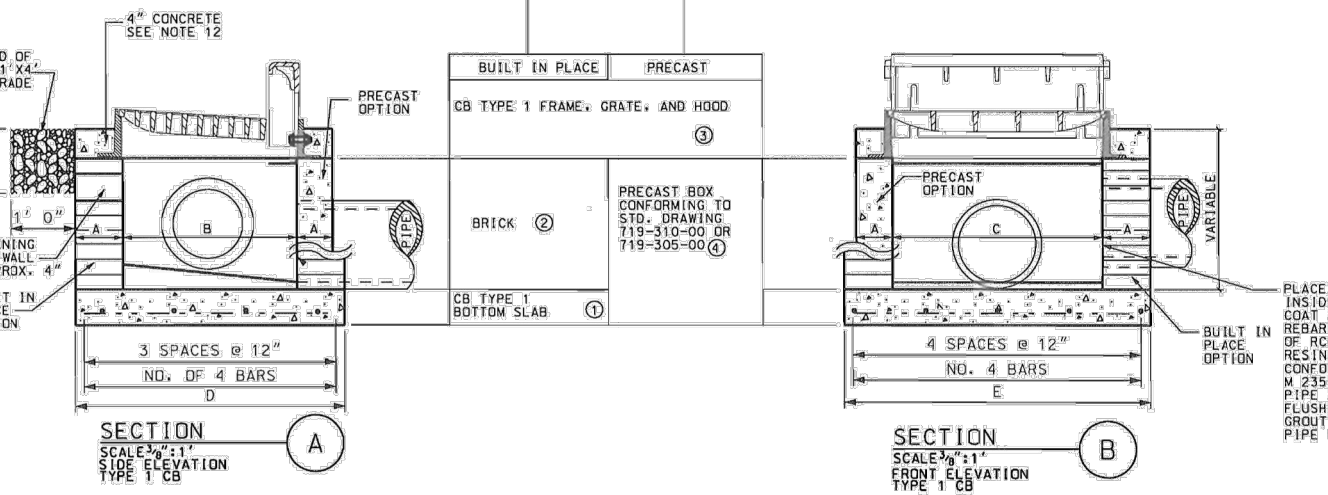

- GENERAL NOTES:
- FOR BUILT IN PLACE CONSTRUCTION OF THE CATCH BASIN, EITHER BRICK MASONRY WALLS OR CAST CONCRETE SHALL BE USED. FOR PRECAST CONSTRUCTION, A MINIMUM OF CLASS 3000 CONCRETE SHALL BE USED.
 - CONCRETE WALLS ARE TO BE 6" THICK WITH MINIMUM REINFORCING STEEL AREA OF 0.20 SQ. IN. PER SQ. FT. OF CONCRETE. REINFORCING STEEL SHALL BE 1/2" DIA. AND TO BE PLACED AT 12" ON CENTER. THE INTERIOR DIMENSIONS ARE TO REMAIN AS SHOWN FOR EITHER TYPE OF CONSTRUCTION.
 - REINFORCING STEEL SHALL BE A MINIMUM OF 4" FROM REINFORCING CONCRETE. REINFORCING STEEL SHALL BE 1/2" DIA. AND TO BE PLACED AT 12" ON CENTER. THE INTERIOR DIMENSIONS ARE TO REMAIN AS SHOWN FOR EITHER TYPE OF CONSTRUCTION.
 - MORTAR SHALL BE TYPE S OR M.
 - REINFORCING STEEL SHALL BE ASTM A601, LOW ALLOY STEEL, DEFORMED BARS FOR CONCRETE REINFORCEMENT, GRADE 60. WIRE MESH SHALL CONFORM TO ASTM W 22 AND W 221.
 - SEE STANDARD DRAWING 719-550-00 FOR STEPS, WHICH ARE REQUIRED WHEN STRUCTURE DEPTH EXCEEDS 12" OR 18" FROM THE TOP OF THE FOUNDATION.
 - SEE STANDARD DRAWING 719-420-00 AND 719-420-01 FOR DEPTH GREATER THAN 12". PRECAST CONSTRUCTION SHALL BE USED FOR DEPTHS GREATER THAN 12". FROM THE TOP OF THE FOUNDATION BOX BOTTOM SLAB TO THE TOP OF THE GROUND EXCEEDS 12" OR 18".
 - LOCATION AND SIZE OF PIPES ARE TO BE SPECIFIED. SEE DRAWING PLANS. THE BOTTOM OF THE PIPES SHALL BE 12" ABOVE THE TOP OF THE FOUNDATION BOX BOTTOM SLAB. 
 - CASTINGS SHALL CONFORM TO ASHTO M 315. CLAS 3000 AND THE SPECIFICATIONS OF ASHTO M 306.
 141. STEEL GRATES AND FRAME MAY BE USED IN LIEU OF CAST IRON AS LONG AS THE LOADS ARE WITHIN THE LIMITS AND HYDRAULIC REQUIREMENTS ARE MET, AND ARE ON THE DEPARTMENT'S LIST OF QUALIFIED PRODUCTS. QUALITY CONTROL PROCEDURES FOR STEEL GRATES WITH ASBESTOS 151. STEEL GRATES AND FRAMES SHALL BE DIMENSIONED TO BE INTERCHANGEABLE WITH EACH OTHER. THE USE OF THE FRAME SHALL BE DETERMINED BY THE DEPARTMENT'S QUALIFIED PRODUCT LIST. 161. STRENGTH REQUIREMENTS OF STEEL GRATES AND FRAMES MUST MEET ASHTO M 306. 171. MANUFACTURERS OF STEEL GRATES AND FRAMES SHALL BE REQUIRED TO SUBMIT A QUALIFIED PRODUCT LIST TO THE DEPARTMENT FOR REVIEW. 18. AFTER THE FRAME AND HOOD ARE SET, THE FINAL 4" OF CLASS 3000 CONCRETE IS TO BE PLACED WITHIN THE EXISTING EDGE OF THE CATCH BASIN ON ALL SIDES. PROVIDE PROTECTION FOR THE EXISTING PAVEMENT SURFACE. PIPES AND HOOD SHALL MEET WITH A 1/2" AND 1/2" OPENING. 19. GRATE OPENINGS EXCEED 1/2" AND ARE NOT SUITABLE FOR PEDESTRIAN TRAFFIC. 20. ALL MANUFACTURING PROCESS FOR THE FRAME, GRATE, AND HOOD MUST OCCUR IN THE UNITED STATES. 21. SEE STANDARD DRAWING 719-310-00 OR 719-310-01 FOR MAXIMUM PIPE DIAMETERS. THE PIPES SHALL BE 12" ABOVE THE TOP OF THE FOUNDATION BOX BOTTOM SLAB. 22. CONTRACTOR MAY SUBMIT DESIGN DRAWINGS AND CALCULATIONS FOR MODIFICATIONS TO THIS TYPE OF CATCH BASIN. MODIFICATIONS TO THIS TYPE OF CATCH BASIN SHALL BE SUBMITTED TO THE DEPARTMENT FOR REVIEW BY THE ENGINEER OF RECORD. 23. JOINTS BETWEEN INSTALLED PIECES AND PRECAST ITEMS TO BE PLACED SHALL BE SEALED WITH A 1/2" DIA. OF AN APPROPRIATE PLASTIC FILLING MATERIAL. THE SEALING MATERIAL SHALL BE APPROPRIATE TO ACCOMMODATE ELEVATION OF ALL TYPES AND REQUIRED BY TOP ELEVATION. 24. PRECAST INSTALLATION NOTES: 25. PRECAST CONCRETE CIRCULAR STRUCTURES ARE SHOWN ON 719-200-00. 26. PRECAST CONCRETE CIRCULAR STRUCTURES ARE SHOWN ON 719-200-00. 27. PRECAST CONCRETE CIRCULAR STRUCTURES ARE SHOWN ON 719-200-00. 28. PRECAST CONCRETE CIRCULAR STRUCTURES ARE SHOWN ON 719-200-00. 29. PRECAST CONCRETE CIRCULAR STRUCTURES ARE SHOWN ON 719-200-00. 30. THE PAY ITEM SHALL BE: CATCH BASIN TYPE 1

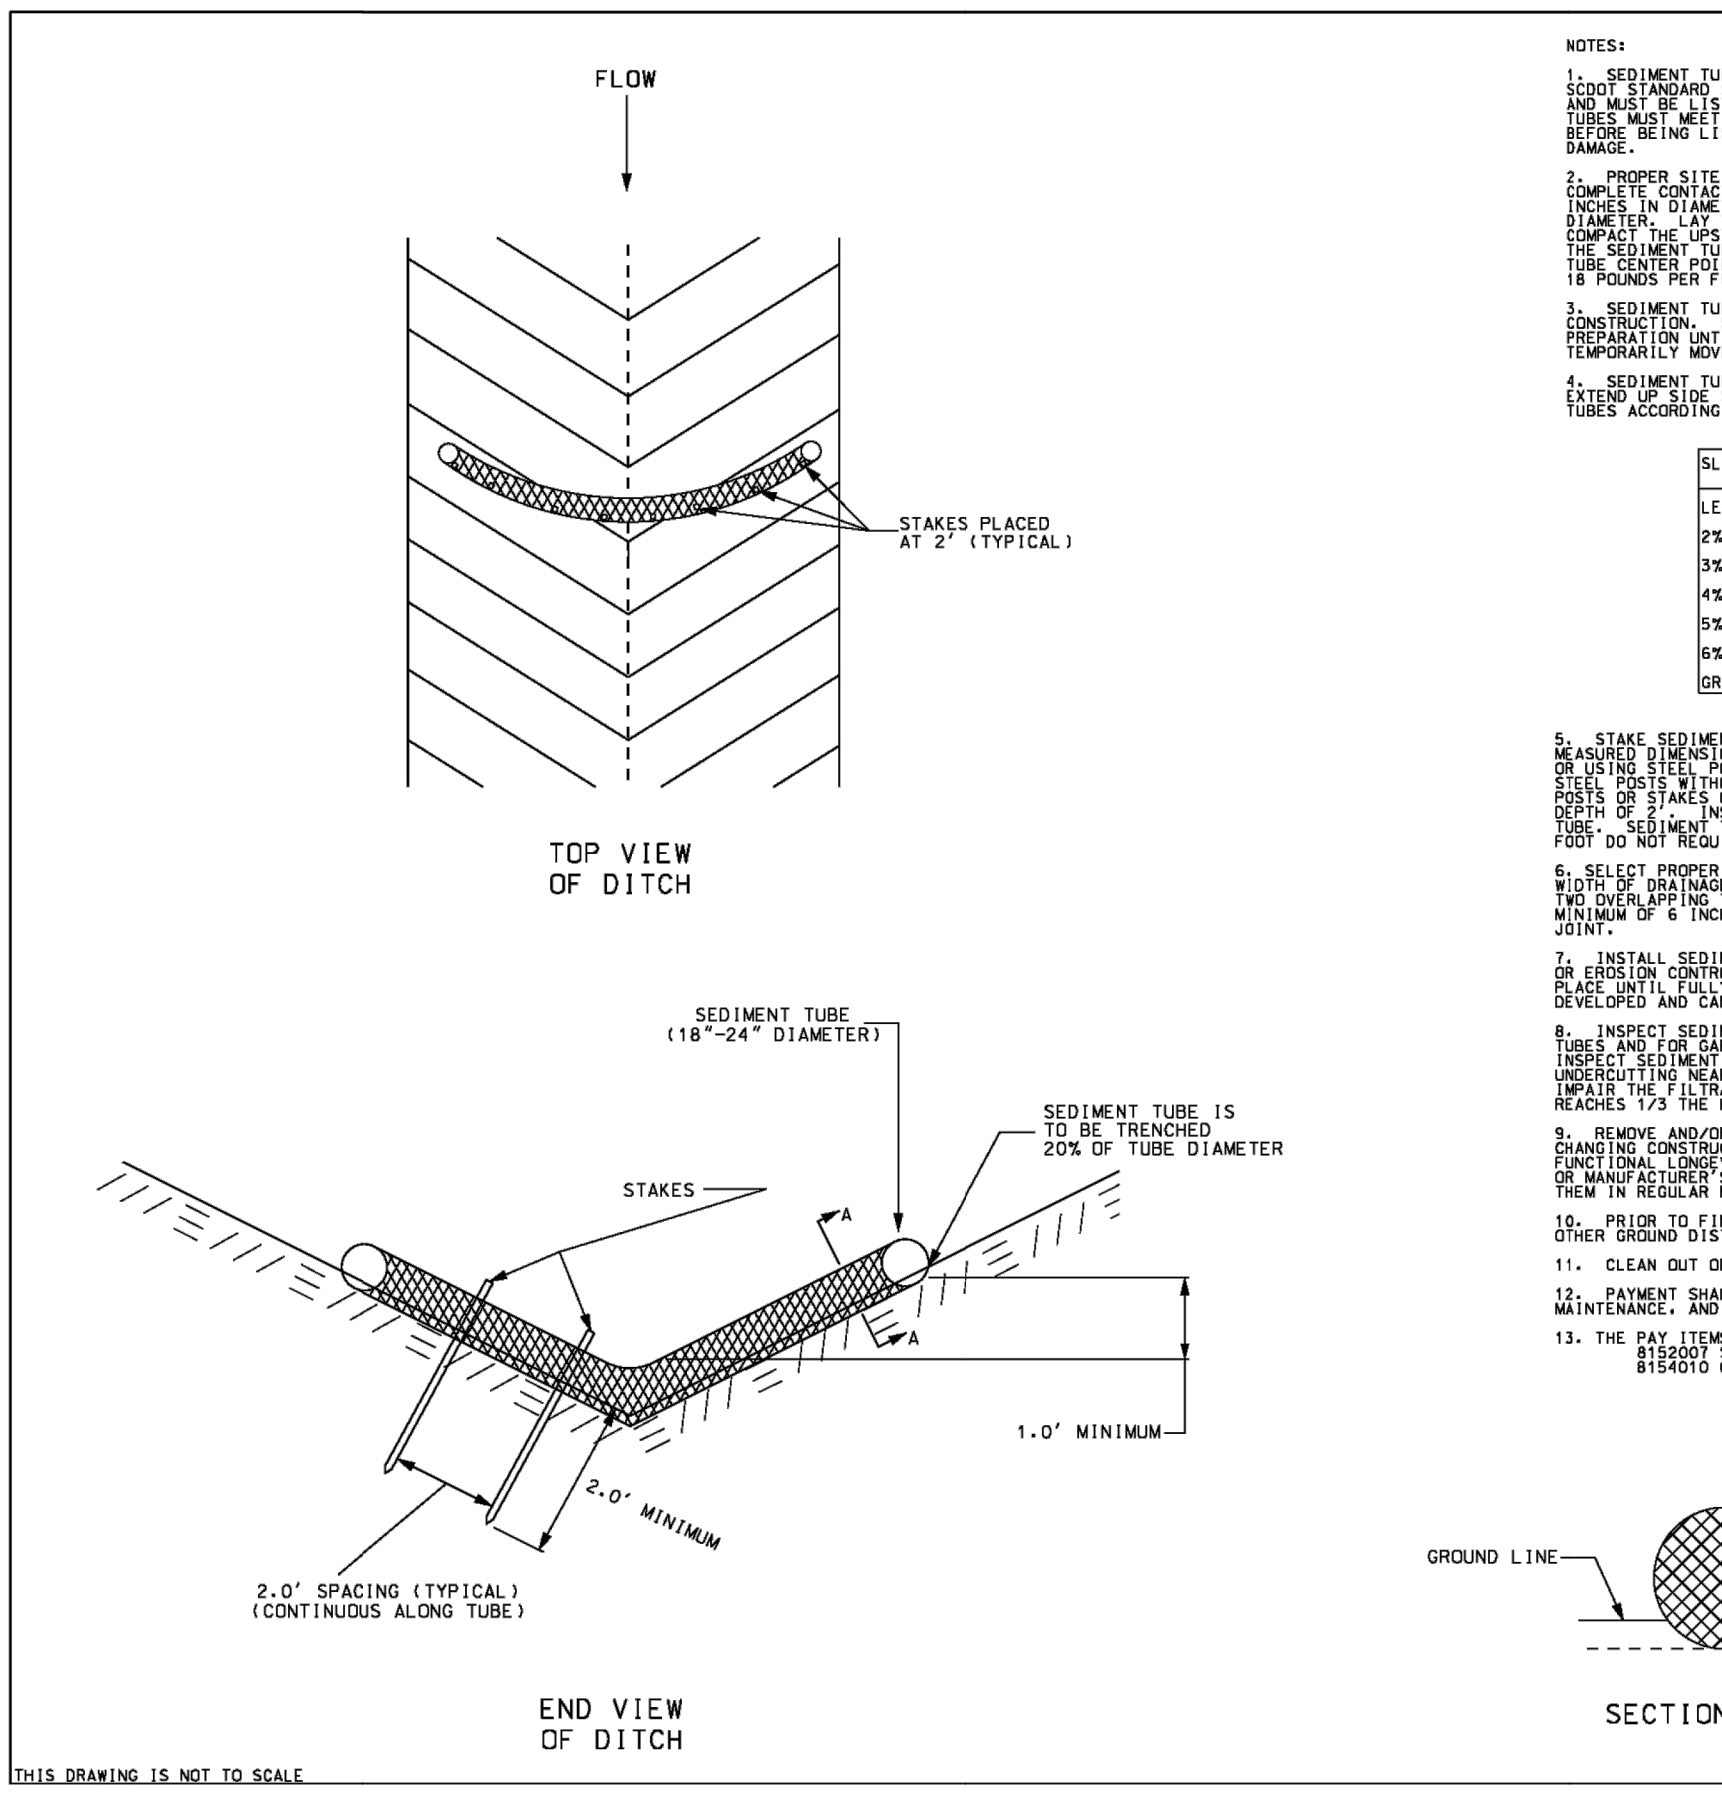

SCDOT - SEDIMENT TUBE DITCH APPLICATION 815-205-00

NOT TO SCALE

REFERENCES

NATIONAL DOCUMENTS

SC-815-12

DP 51

RELATED DRAWINGS & DETAILS

PRECONSTRUCTION SUPPORT ENGINEER

SOUTH CAROLINA LANDPLAN GROUP SOUTH, INC. NO. 21242

DATE: 09/27/2016

SIGNATURE

DATE

1. 2. 

SCDOT

REPORTS DIVISION OF TRANSPORTATION DESIGN STANDARDS OFFICE 955 PARK STREET ROOM 409 COLUMBIA, SC 29201

STANDARD DRAWING SEDIMENT TUBE DITCH APPLICATION

815-205-00

EFFECTIVE LITTING DATE: JUL 2007

THE LANDPLAN GROUP SOUTH

LANDSCAPE ARCHITECTURE • ENGINEERING • PLANNING

1206 SCOTT STREET

COLUMBIA, SC 29201

803.256.0562

WWW.LANDPLANSOUTH.COM

REVISION

BY

APPD.

MM.DD.YY

1. 2. 3. 4. 5.

FILE NAME: 1192_DT.PL

C/K

CHD

DSN

MM.DD.YY

09.24.26

SOUTH CAROLINA LANDPLAN GROUP SOUTH, INC. NO. 4187

DATE: 09/27/2016

SIGNATURE

DATE

SOUTH CAROLINA LANDPLAN GROUP SOUTH, INC. NO. 3092

DATE: 09/27/2016

SIGNATURE

DATE

SUBTOWN RD/GARY ST SIDEWALK PROJECT

BID PLAN SET

WHITMIRE, SC NEWBERRY COUNTY

DETAILS

JOB #:

1192


SCALE:

AS SHOWN

SHEET:

19 OF 20


| PIPE DIA. (in.)/
SWALE WIDTH (in.) | #
PIPES | 3d ₀ (ft.) | La (ft.) | W (ft.) | d (in.) |
|---------------------------------------|------------|-----------------------|----------|---------|---------|
| 12" | 1 | 3.0' | 6.0' | 9.0' | 12" |
| 15" | 1 | 3.75' | 7.5' | 11.25' | 12" |
| 18" | 1 | 4.5' | 9.0' | 13.5' | 12" |
| 24" | 1 | 6.0' | 12.0' | 18.0' | 12" |
| 30" | 1 | 7.5' | 15.0' | 22.5' | 12" |
| 36" | 1 | 9.0' | 18.0' | 24.0' | 12" |
| 42" | 1 | 10.5' | 21.0' | 31.5' | 12" |

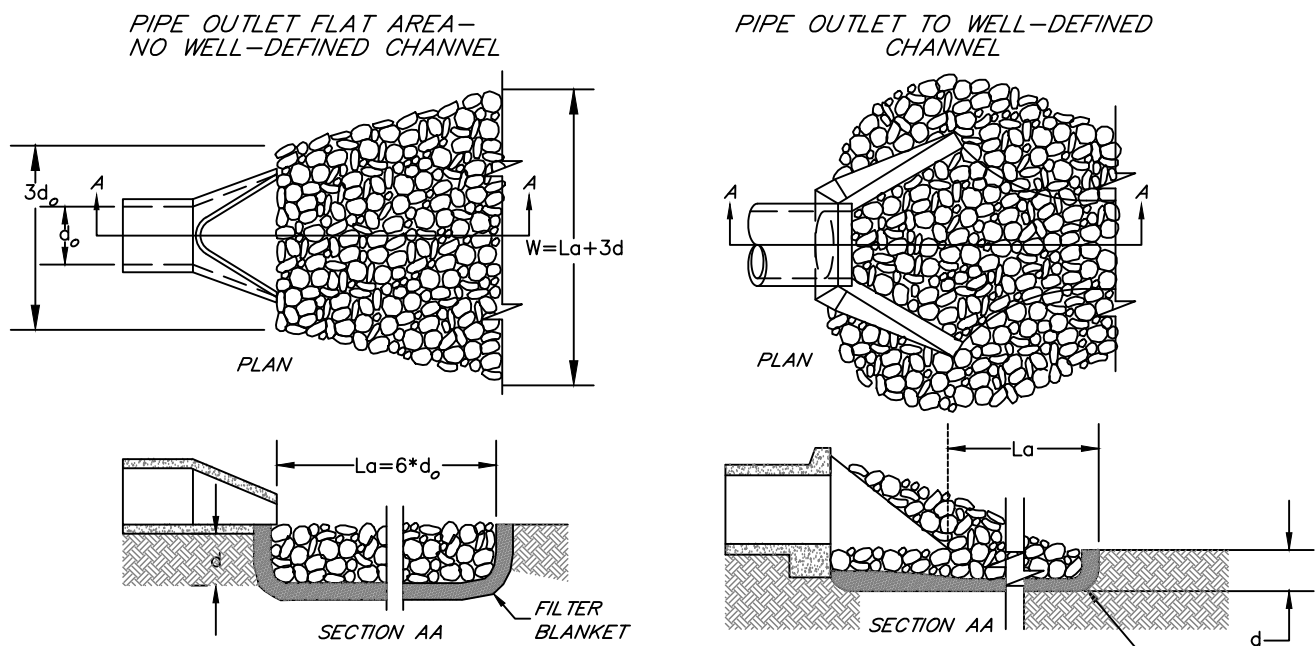

- NOTES:
- La is the length of the riprap apron.
 - d=1.5 TIMES THE MAXIMUM STONE DIAMETER BUT NOT LESS THAN 6".
 - IN A WELL-DEFINED CHANNEL EXTEND THE APRON UP THE CHANNEL BANKS TO AN ELEVATION OF 6" ABOVE THE MAXIMUM TAILWATER DEPTH OR TO THE TOP OF THE BANK, WHICHEVER IS LESS.
 - A FILTER BLANKET OR FILTER FABRIC SHOULD BE INSTALLED BETWEEN THE RIPRAP AND SOIL FOUNDATION.


OUTLET STRUCTURE STABILIZATION DETAIL
NOT TO SCALE

| SINGLE-PIPE HEADWALL | | | | | CUBIC YARDS
OF CONCRETE |
|-----------------------|--------------------|---------------|---------------------------------|--|----------------------------|
| PIPE
SIZE
(IN.) | BACK FACE | | SLAB
REINFORCEMENT | FRONT FACE | |
| | WALL REINFORCEMENT | | | TEMP REINF IN FRONT
FACE OF WALLS OR
COMPRESSION STEEL | |
| | HOR. | VERT. | | #4 @ 12" HOR.
AND VERT. | |
| 15" | #3 @ 12" O.C. | #3 @ 12" O.C. | 6.4 X 10-10 WIRE
MESH REINF. | #4 @ 12" HOR.
AND VERT. | 1.61 |
| 18" | " | " | " | " | 1.96 |
| 24" | " | " | " | " | 2.67 |
| 30" | " | " | " | " | 3.49 |
| 36" | " | " | " | " | 4.21 |
| 42" | " | " | " | " | 4.90 |
| 48" | " | " | " | " | 6.33 |
| 54" | " | #4 @ 12" O.C. | " | " | 7.23 |
| 60" | " | " | " | " | 11.25 |
| 66" | #4 @ 12" O.C. | " | 6.4 X 6.4 WIRE
MESH REINF. | " | 14.67 |
| 72" | " | " | " | " | 15.75 |
| 78" | " | " | " | #4 @ 12" HOR.
AND VERT. | 18.04 |
| 84" | " | #5 @ 12" O.C. | " | " | 19.32 |

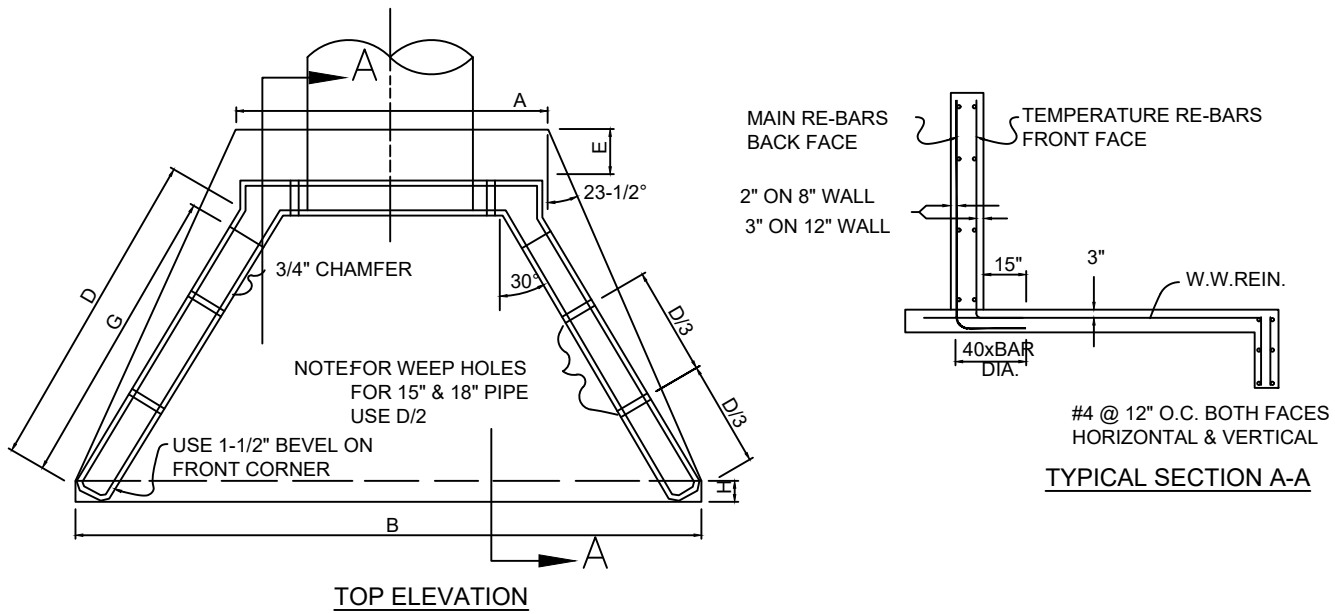

REINFORCED CONCRETE HEADWALL WITH WINGS DETAIL
NOT TO SCALE

| PIPE SIZE | SHELL THICKNESS | WALL THICKNESS | SLAB THICKNESS | A | B | C | D | E | F | G | H | I | J | K | L |
|-----------|-----------------|----------------|----------------|---------|---------|--------|---------|-------|-------|---------|----|---------|--------|-------|---------|
| 15" | 2 1/4" | 8" | 6" | 4'-10" | 9'-4" | 3'-7" | 4'-2" | 1'-0" | 1'-6" | 3'-8" | 6" | 5'-8" | 2'-7" | 1'-0" | 5'-2" |
| 18" | 2 1/2" | 8" | 6" | 5'-5" | 10'-5" | 3'-11" | 4'-11" | 1'-0" | 1'-6" | 4'-5" | 6" | 6'-3" | 2'-11" | 1'-0" | 5'-6" |
| 24" | 3" | 8" | 6" | 6'-4" | 12'-4" | 4'-6" | 6'-3" | 1'-0" | 1'-6" | 5'-9" | 6" | 7'-5" | 3'-8" | 1'-0" | 6'-1" |
| 30" | 3 1/2" | 8" | 6" | 7'-3" | 14'-3" | 5'-1" | 7'-7" | 1'-0" | 1'-6" | 7'-1" | 6" | 8'-7" | 4'-1" | 1'-0" | 6'-8" |
| 36" | 4" | 8" | 6" | 7'-5" | 15'-1" | 5'-8" | 7'-10" | 1'-6" | 2'-0" | 7'-4" | 6" | 9'-4" | 4'-8" | 1'-6" | 7'-3" |
| 42" | 4 1/2" | 8" | 6" | 8'-4" | 17'-0" | 6'-3" | 9'-2" | 1'-6" | 2'-0" | 8'-8" | 6" | 10'-6" | 5'-3" | 1'-6" | 7'-10" |
| 48" | 5" | 8" | 6" | 9'-4" | 18'-11" | 6'-10" | 10'-6" | 1'-6" | 2'-0" | 10'-0" | 6" | 11'-7" | 5'-10" | 1'-6" | 8'-5" |
| 54" | 5 1/2" | 8" | 6" | 10'-1" | 19'-9" | 7'-5" | 10'-9" | 1'-6" | 2'-0" | 10'-3" | 8" | 11'-10" | 6'-5" | 2'-0" | 9'-0" |
| 60" | 6" | 12" | 6" | 10'-10" | 22'-5" | 8'-0" | 12'-1" | 2'-0" | 2'-6" | 11'-7" | 8" | 14'-0" | 7'-0" | 2'-0" | 10'-4" |
| 66" | 6 1/2" | 12" | 8" | 11'-9" | 24'-4" | 8'-7" | 13'-5" | 2'-0" | 2'-6" | 12'-11" | 8" | 15'-2" | 7'-7" | 2'-0" | 10'-11" |
| 72" | 7" | 12" | 8" | 12'-5" | 25'-1" | 9'-2" | 13'-7" | 2'-0" | 2'-6" | 13'-1" | 8" | 15'-3" | 8'-2" | 2'-6" | 11'-6" |
| 78" | 7 1/2" | 12" | 8" | 13'-4" | 27'-0" | 9'-9" | 14'-11" | 2'-0" | 2'-6" | 14'-5" | 8" | 16'-5" | 8'-9" | 2'-6" | 12'-1" |
| 84" | 8" | 12" | 8" | 13'-11" | 27'-9" | 10'-4" | 15'-1" | 2'-0" | 2'-6" | 14'-7" | 8" | 16'-7" | 9'-4" | 3'-0" | 12'-8" |

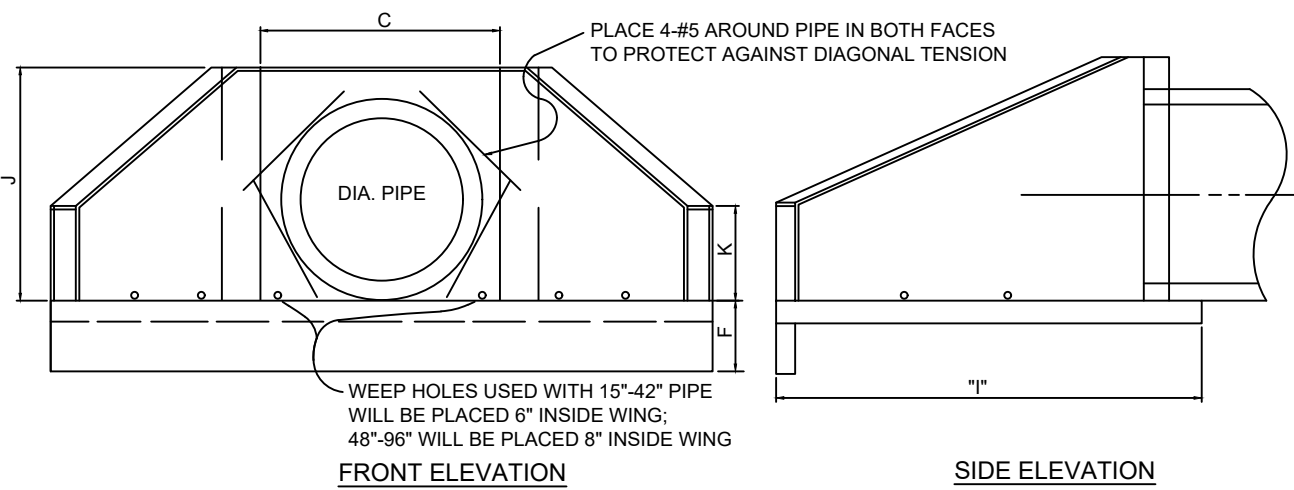


TEMPORARY SEEDING SCHEDULE
NOT TO SCALE

| COMMON NAMES ¹ | BOTANICAL NAME | PLANTING RATE (lbs/acre) | PLANTING DATES ⁴ | | | | | | | | | | | |
|---|---------------------------|--------------------------|-----------------------------|-----|-----|-----|-----|-----|-----|-----|-----|-----|-----|-----|
| | | | JAN | FEB | MAR | APR | MAY | JUN | JUL | AUG | SEP | OCT | NOV | DEC |
| Turf-Type Grasses | | | | | | | | | | | | | | |
| Common Bermudagrass ²
(hulled = hull absent) | Cynodon dactylon | 25 | | | | | | | | | | | | |
| Common Bermudagrass ²
(unhulled = hull present) | Cynodon dactylon | 30 | | | | | | | | | | | | |
| Centipedegrass | Eremochloa
ophiuroides | 10 | | | | | | | | | | | | |
| Grasses | | | | | | | | | | | | | | |
| Weeping Lovegrass | Erograstis curvula | 5 | | | | | | | | | | | | |
| Indiangrass | Schizachyrium nutans | 10 | | | | | | | | | | | | |
| Switchgrass | Panicum virgatum | 9 | | | | | | | | | | | | |
| Virginia Wildrye | Elymus virginicus | 6 | | | | | | | | | | | | |
| Legumes³ | | | | | | | | | | | | | | |
| White Clover | Trifolium repens | 5 | | | | | | | | | | | | |
| Sericea Lespedeza
(Scarified seed) | Lespedeza cuneta | 50 | | | | | | | | | | | | |
| Sericea Lespedeza
(Unscarified seed) | Lespedeza cuneta | 80 | | | | | | | | | | | | |

¹ If the Common Name of the seed listed is not available, use seed with the listed Botanical Name.
² Common Bermudagrass: *Do not use Giant Bermudagrass (NK-37)*.
³ Only use pre-inoculated legumes or use an appropriate inoculant with the seed at planting.
⁴ Months shaded in gray represent applicable planting dates.

PERMANENT SEEDING SCHEDULE
NOT TO SCALE

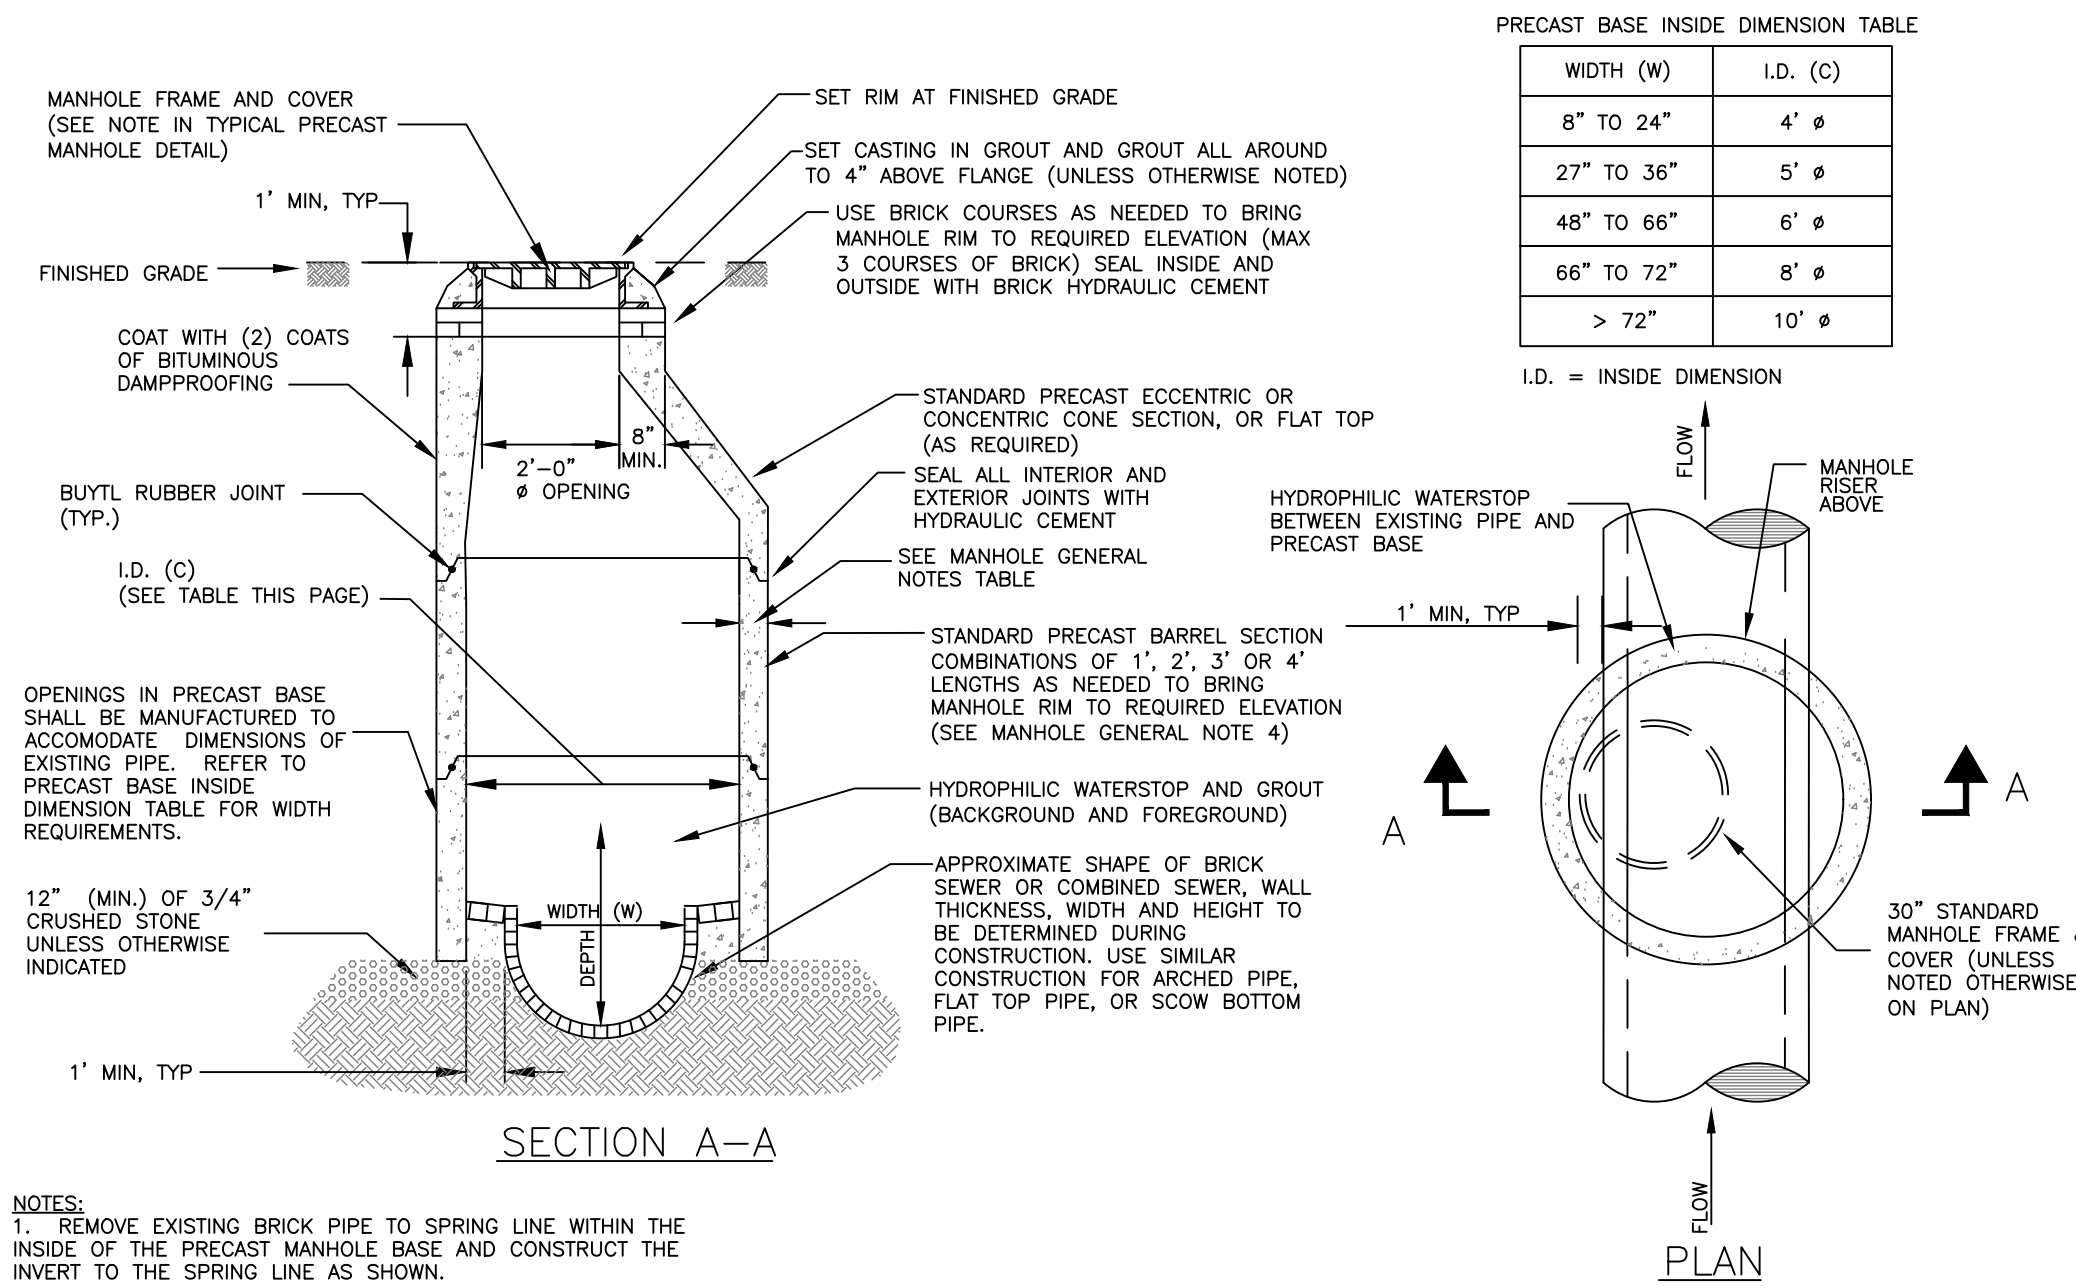

DOGHOUSE MANHOLE DETAIL
NOT TO SCALE

TYPICAL PRECAST MANHOLE DETAIL
NOT TO SCALE

GENERAL NOTES:


- DESIGN CRITERIA - AASHTO LRFD BRIDGE DESIGN SPECIFICATIONS (9th Edition)
SCDOT 2025 STANDARD SPECIFICATIONS FOR HIGHWAY CONSTRUCTION
- DESIGN LOADS:
LIVE LOAD SURCHARGE: 80 PSF
SOIL UNIT WEIGHT: 120 PCF
ACTIVE EARTH PRESSURE COEFF.: 0.33
DEAD LOADS: ACTUAL WEIGHT OF MATERIALS (CONC. 150 PCF)
- VERIFY WALL EXPOSED FINISH WITH SITE ARCHITECT /OWNER
- STEP FOOTINGS DOWN IF REQUIRED TO CLEAR PIPING, CONDUIT, OTHER UTILITIES, ETC. SO THAT TOP OF FOOTINGS ARE BELOW SUCH UTILITY LINES. SEE MECHANICAL, ELECTRICAL, CIVIL, ETC. FOR LOCATIONS.
- CHECK WITH VARIOUS TRADES FOR SLEEVES, OPENINGS, CONDUITS, ETC. BEFORE POURING CONCRETE FOOTINGS.
- VERIFY LOCATION OF ALL WALLS, CHAMFERS, OFFSETS, SLEEVES, ETC. WITH SITE ARCHITECT DRAWINGS
- VERIFY ALL ELEVATIONS AND DIMENSIONS WITH SITE ARCHITECTURAL DRAWINGS.
- SEE SITE ARCHITECT DRAWINGS FOR MISCELLANEOUS DETAILS NOT SHOWN ON STRUCTURAL DRAWINGS.
- SEE SITE ARCHITECT DRAWINGS FOR EXTREMITIES OF CONCRETE.
- CONTRACTOR SHALL VERIFY ALL EXISTING DIMENSIONS AND ELEVATIONS BEFORE ANY FABRICATION OR CONSTRUCTION HAS STARTED.
- PROVIDE AND INSTALL ALL TEMPORARY BRACING AS REQUIRED FOR SAFETY/STABILITY OF THE STRUCTURE UNTIL STRUCTURE IS COMPLETE.
- CONTRACTOR SHALL VISIT SITE TO BECOME THOROUGHLY FAMILIAR WITH ALL EXISTING CONDITIONS AND SHALL FIELD VERIFY ALL EXISTING DIMENSIONS, FRAMING CONDITIONS, AND CONNECTIONS BEFORE BEGINNING CONSTRUCTION OR ANY FABRICATION.
- REVIEW OF SUBMITTAL AND/OR SHOP DRAWINGS BY THE STRUCTURAL ENGINEER OF RECORD DOES NOT RELIEVE THE CONTRACTOR OF THE SOLE RESPONSIBILITY TO REVIEW AND CHECK SHOP DRAWINGS BEFORE SUBMITTAL TO THE STRUCTURAL ENGINEER OF RECORD. THE CONTRACTOR REMAINS SOLELY RESPONSIBLE FOR ERRORS AND OMISSIONS ASSOCIATED WITH THE PREPARATION OF SHOP DRAWINGS AS THEY PERTAIN TO MEMBER SIZES, DETAILS, AND DIMENSIONS SPECIFIED IN THE CONTRACT DOCUMENTS. CONTRACTOR ALSO SHALL BE RESPONSIBLE FOR MEANS, METHODS, TECHNIQUES, SEQUENCES, AND PROCEDURES OF CONSTRUCTION. SEE SPECIFIC PROVISIONS IN THE CONTRACT DOCUMENTS DEALING WITH THE APPROPRIATE DESIGN RESPONSIBILITIES OF CONTRACTORS, SUBCONTRACTORS, AND SUPPLIERS.
- DRAWINGS INDICATE GENERAL ARRANGEMENT AND DIMENSIONS AND ARE, GENERALLY, DRAWN TO SCALE. HOWEVER, SCALE DIMENSIONS SHALL NOT BE USED. OBTAIN DIMENSIONS FROM ARCHITECT, WHEN NOT GIVEN IN FIGURES. REFER TO THE ARCHITECT AND ENGINEER ANY INCONSISTENCIES FOUND.
- WHERE A CONFLICT EXISTS BETWEEN STRUCTURAL AND ARCHITECTURAL, USE STRUCTURAL FOR ITEMS RELATING TO STRUCTURAL STRENGTH SUCH AS VERTICAL REINFORCING IN MASONRY WALLS, FOOTING SIZE, FOOTING ELEVATION, REINFORCING, MEMBER SIZE, ETC.
- WHERE DETAILS SHOWN ON STRUCTURAL DRAWINGS FOR ONE CONDITION, IT SHALL APPLY TO ALL SIMILAR OR LIKE CONDITIONS, UNLESS NOTED OR SHOWN OTHERWISE ON PLANS.

CONCRETE NOTES:


- CAST-IN-PLACE CONCRETE COMPRESSIVE STRENGTH AT 28 DAYS:
1.1. NORMAL WEIGHT (150 PCF) 4000 PSI FOR ALL CONCRETE
- ALL REINFORCING BARS TO HAVE A MINIMUM YIELD STRENGTH OF 60,000 PSI.
- ALL LAP SPLICES ARE TO BE CLASS 'B' SPLICES IN ACCORDANCE WITH ACI 318 UNLESS NOTED OTHERWISE.
- ALL CONCRETE WALLS AND FOOTINGS, ETC. SHALL HAVE CORNER AND / OR OFFSET BARS SAME SIZE AND SPACING AS HORIZONTAL REINFORCEMENT, UNLESS NOTED OTHERWISE.
- PROVIDE AND INSTALL ALL SLEEVES, PLATES, ANGLES, REINFORCING, ETC., EMBEDDED IN CAST-IN-PLACE CONCRETE.
- CONCRETE FORMWORK:
6.1. ALL FORMWORK SHALL BE DESIGNED, ERECTED, SUPPORTED, BRACED, AND MAINTAINED ACCORDING TO ACI STANDARD 347 RECOMMENDED PRACTICE FOR CONCRETE FORMWORK.
6.2. RESPONSIBILITY: THE DESIGN, CONSTRUCTION, AND SAFETY OF ALL FORMWORK SHALL BE THE RESPONSIBILITY OF THE CONTRACTOR. ALL FORM, SHORES, BACKSHORES, FALSEWORK, BRACING, AND OTHER TEMPORARY SUPPORTS SHALL BE ENGINEERED TO SUPPORT ALL LOADS IMPOSED INCLUDING THE WET WEIGHT OF CONCRETE, CONSTRUCTION EQUIPMENT, LIVE LOAD, LATERAL LOADS DUE TO WIND AND WET CONCRETE IMBALANCE. SEE SPECIFICATIONS FOR ADDITIONAL REQUIREMENTS.
6.3. TOLERANCE: UNLESS SPECIFIED OTHERWISE, ALL TOLERANCES FOR CONCRETE FORMWORK SHALL CONFORM TO ACI STANDARD 117; STANDARD TOLERANCE FOR CONCRETE CONSTRUCTION AND MATERIALS. THE CONTRACTOR SHALL ENGAGE A LICENSED SURVEYOR TO VERIFY THAT WORK IS WITHIN SPECIFIED TOLERANCES.
6.4. ALL PERMANENTLY VISIBLE EDGES OF CONCRETE SHALL HAVE A 3/4" CONTINUOUS CHAMFER. THIS INCLUDES ALL SLABS, BEAMS, COLUMNS, AND WALLS.
- CONDUIT SHALL NOT BE PLACED IN CAST-IN-PLACE CONCRETE. ANY EXCEPTIONS ARE TO BE AS INDICATED BY THE ENGINEER OF RECORD AND COORDINATION DRAWINGS SHOWING THE EXACT NUMBER, SIZE AND LOCATION OF CONDUIT ARE TO BE APPROVED BY THE ENGINEER OF RECORD.
- CRACK FILLER: IF CRACK REPAIRS IN CONCRETE SLABS BECOME NECESSARY UNDER THE TERMS OF THESE NOTES, USE SPAL-PRO 2000 MADE BY METZGER/MCGUIRE, FOLLOW MANUFACTURER'S RECOMMENDATIONS. INSPECT THE FLOOR AFTER 90 DAYS, AND REPAIR ANY CRACK THAT IS MORE THAN 1/32" WIDE.
- FILL ALL JOINTS IN CONCRETE SLABS WITH MM-80 EPOXY JOINT FILLER BY METZGER/MCGUIRE.
9.1. CONSTRUCTION JOINTS
(A) LOCATE CONSTRUCTION JOINTS IN STRICT ACCORDANCE WITH THE DRAWINGS DO NOT ADD OR DELETE CONSTRUCTION JOINTS WITHOUT THE ENGINEER'S APPROVAL.
9.2. FILLING:
(A) WAIT AT LEAST 90 DAYS. CHASE THE JOINT WITH A CONCRETE SAW. AT CONSTRUCTION JOINTS, CUT 1" DEEP. AT SAWCUT CONTROL JOINTS, CUT AS DEEP AS THE ORIGINAL JOINT. BLOW THE JOINT CLEAN WITH COMPRESSED AIR. USE BACKER ROD TO MAKE A VERTICAL DAM AT EACH END OF THE LENGTH TO BE FILLED. DO NOT USE BACKER ROD AT THE BOTTOM OF THE JOINT. FILL THE JOINT WITH SEMI-RIGID EPOXY. LEAVE THE SURFACE SLIGHTLY CROWNED. IF THERE IS A PROBLEM WITH THE EPOXY LEAKING OUT THE BOTTOM OF THE JOINT, LINE THE JOINT WITH A HARD PLASTIC ROD DRIVEN DOWN TO THE BOTTOM OF THE SAWCUT. AFTER THE EPOXY HAS HARDENED, SAND IT FLUSH WITH A BELT SANDER.

SOIL NOTES:


- FOUNDATION SYSTEM DESIGNED FOR AN SOIL BEARING CAPACITY OF 2,500 PSF PER GEOTECHNICAL REPORT PROVIDED BY UES PROFESSIONAL SOLUTIONS, DATED OCTOBER 24, 2025
- BEFORE ANY CONSTRUCTION, THE ENTIRE SITE AREA SHALL BE STRIPPED OF ANY ROOT SYSTEMS, SURFACE VEGETATION, ORGANIC SURFACE SOILS, EXISTING CONCRETE SLABS, FOOTINGS, BURIED FUEL TANKS, UNDERGROUND UTILITIES, AND ANY OTHER UNSUITABLE NEAR SURFACE MATERIALS. ALSO, ALL UNDOCUMENTED FILL SOILS BENEATH THE BUILDING AREAS SHALL BE COMPLETELY REMOVED TO A DEPTH DETERMINED BY TESTING LABORATORY AND REWORKED AS NECESSARY TO OBTAIN REQUIRED BEARING VALUE. THE UNDERCUTTING SHALL EXTEND AT LEAST FIFTEEN FEET OUTSIDE THE BUILDING AREA. AFTER STRIPPING AND UNDERCUTTING, THE EXPOSED SUBGRADE SHALL BE EVALUATED BY THE GEOTECHNICAL ENGINEER TO CONFIRM THAT ALL UNSUITABLE MATERIALS HAVE BEEN REMOVED. THE EXPOSED SUBGRADE SHALL THEN BE PROOFROLLED AND DENSIFIED, IN THE PRESENCE OF THE GEOTECHNICAL ENGINEER, WITH APPROVED EQUIPMENT. PROOFROLLING SHALL BE DONE FOLLOWING A PERIOD OF DRY WEATHER TO AVOID DAMAGING AN OTHERWISE SUITABLE SUBGRADE. A MINIMUM OF FOUR (4) PASSES SHALL BE MADE WITH TWO THESE PASSES MADE PERPENDICULAR TO THE INITIAL LINE OF ROLLING. ADDITIONAL PASSES REQUIRED FOR COMPACTION SHALL BE MADE. ANY AREAS FOUND TO "PUMP" OR DEFLECT EXCESSIVELY SHALL BE UNDERCUT TO STABLE MATERIAL. TESTING LABORATORY PERSONNEL SHALL DETERMINE THE NECESSITY OF FURTHER UNDERCUTTING. THE EXPOSED BASE SOILS SHALL BE DENSIFIED TO 95% STANDARD PROCTOR. TEST EXISTING BASE SOIL TO VERIFY THAT 95% COMPACTION HAS BEEN OBTAINED, DEPENDING UPON SOIL MOISTURE AT TIME OF GRADING. MOISTURE SHALL BE ADDED OR THE SOIL SHALL BE AERATED AND DRIED TO WITHIN 3% OF OPTIMUM MOISTURE. IF WET CONDITIONS ARE ENCOUNTERED THE SUBGRADE SOILS SHALL BE SUFFICIENTLY AERATED TO PREVENT PUMPING UNDER HEAVY CONSTRUCTION EQUIPMENT. EXTREME CARE SHALL BE USED DURING STRIPPING AND DENSIFICATION OF SOIL ADJACENT TO EXISTING STRUCTURE TO PREVENT DAMAGE TO EXISTING BUILDING.
- THE TESTING LABORATORY SHALL DO A SUFFICIENT NUMBER OF IN PLACE DENSITY TESTS TO CONFIRM THAT THE REQUIRED DEGREE OF COMPACTION IS OBTAINED.
- EACH FOOTING EXCAVATION SHALL BE THOROUGHLY TAMPED USING A MECHANICAL TAMPER BEFORE PLACING ANY STEEL OR CONCRETE. ALL SOFT, LOOSE, OR OTHERWISE QUESTIONABLE SOILS SHALL BE STABILIZED BY COMPACTING IN PLACE OR BY REMOVING AND REPLACING SUCH UNSUITABLE SOILS. IN AREAS THAT ARE DIFFICULT TO STABILIZE, A COARSE CRUSHED AGGREGATE SHALL BE USED TO STABILIZE THE EXCAVATIONS. TESTING LABORATORY SHALL VERIFY THAT THE FOOTING EXCAVATIONS HAVE BEEN COMPACTED AND THAT THE BEARING CAPACITY HAS BEEN ACHIEVE.
- CONTRACTOR SHALL ESTABLISH AND MAINTAIN GOOD SITE DRAINAGE THROUGHOUT CONSTRUCTION.
- IT IS REQUIRED THAT ALL FOOTINGS BE CONSTRUCTED AS SOON AS POSSIBLE AFTER EXCAVATION TO BEARING SOILS IS COMPLETED. IF THE BEARING SOILS ARE EXPOSED TO SURFACE OR RAIN WATER, THE SOFTENED SOIL SHALL BE THOROUGHLY REMOVED PRIOR TO PLACEMENT OF CONCRETE. IF IT IS ANTICIPATED THAT FOOTING EXCAVATIONS WILL REMAIN EXPOSED FOR MORE THAN 24 HOURS OR IF RAIN IS IMMINENT WHILE BEARING SOILS ARE EXPOSED, A 2 TO 4 INCH THICKNESS OF 2000 PSI MINIMUM STRENGTH CONCRETE MAY BE PLACED OVER BEARING SOILS FOR PROTECTION.

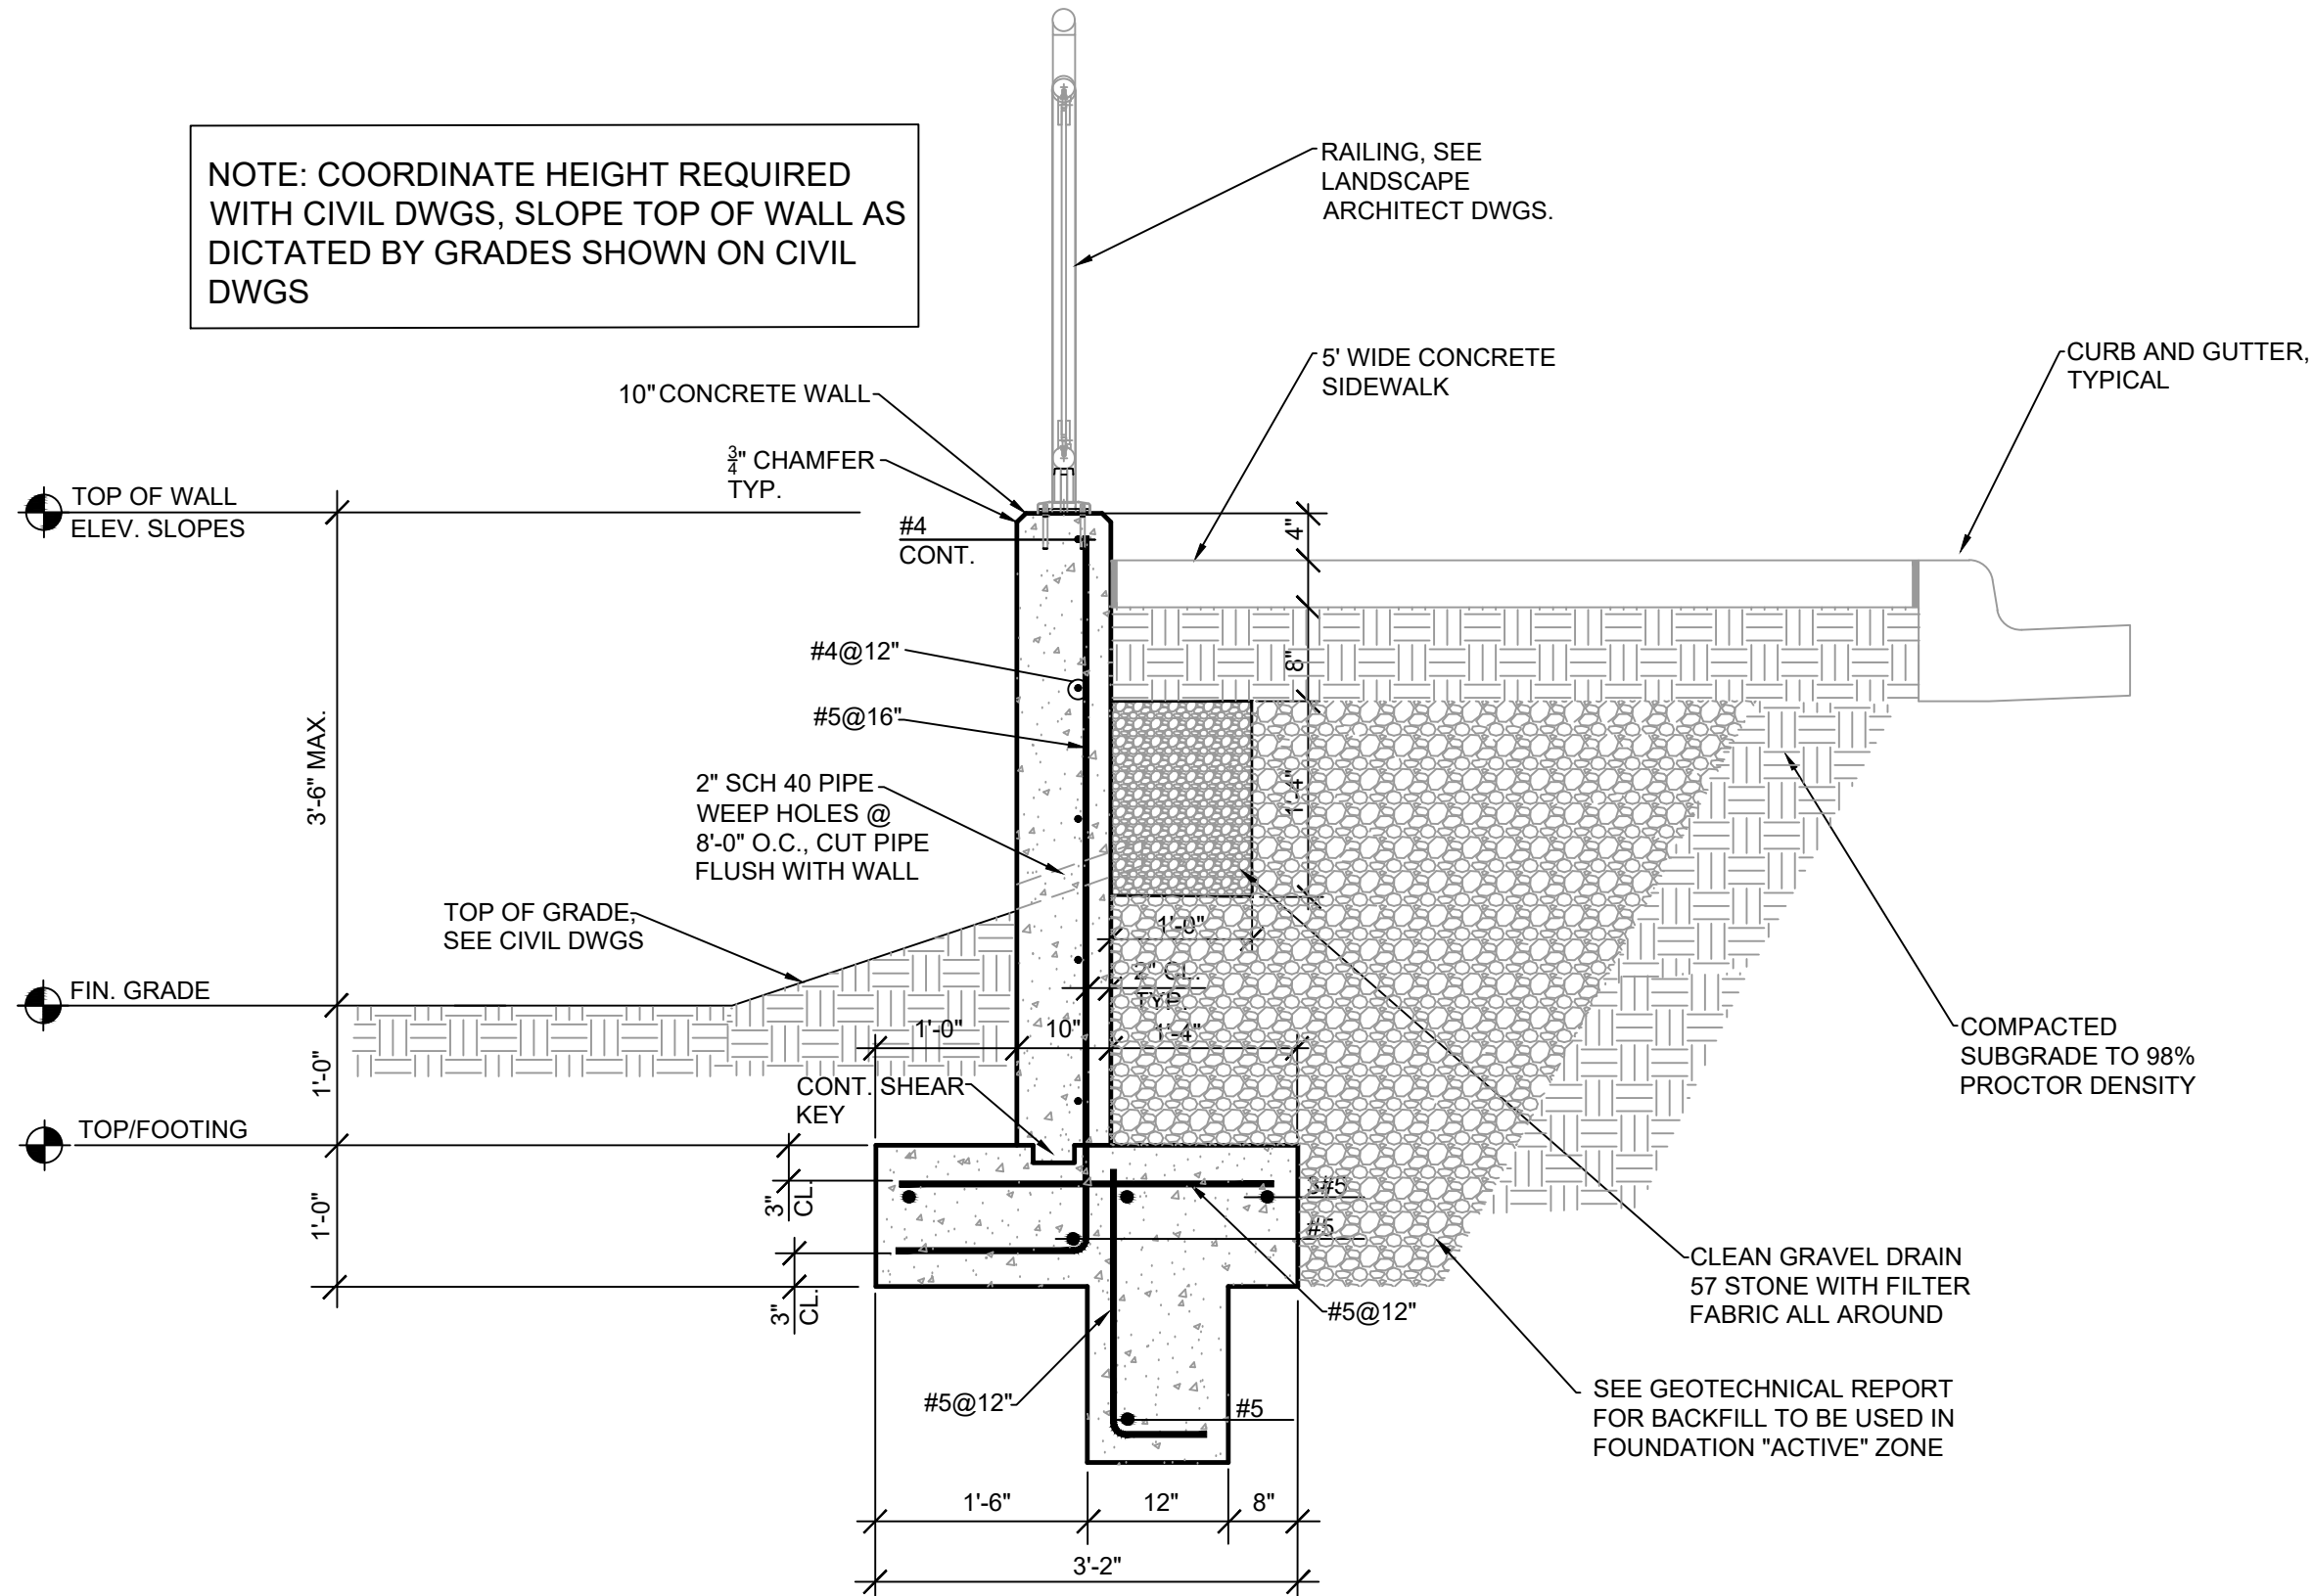

CONCRETE RETAINING WALL w/ RAILING
(3'-6" MAX. RETAINING)
Scale 3/4" = 1'-0"

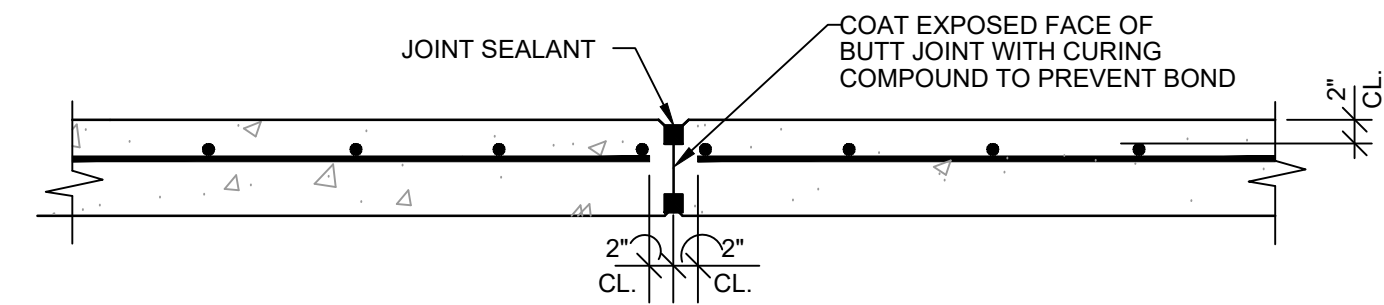


TYPICAL WALL CONSTRUCTION JOINT
NOT TO SCALE
20'-0" MAX. SPACING

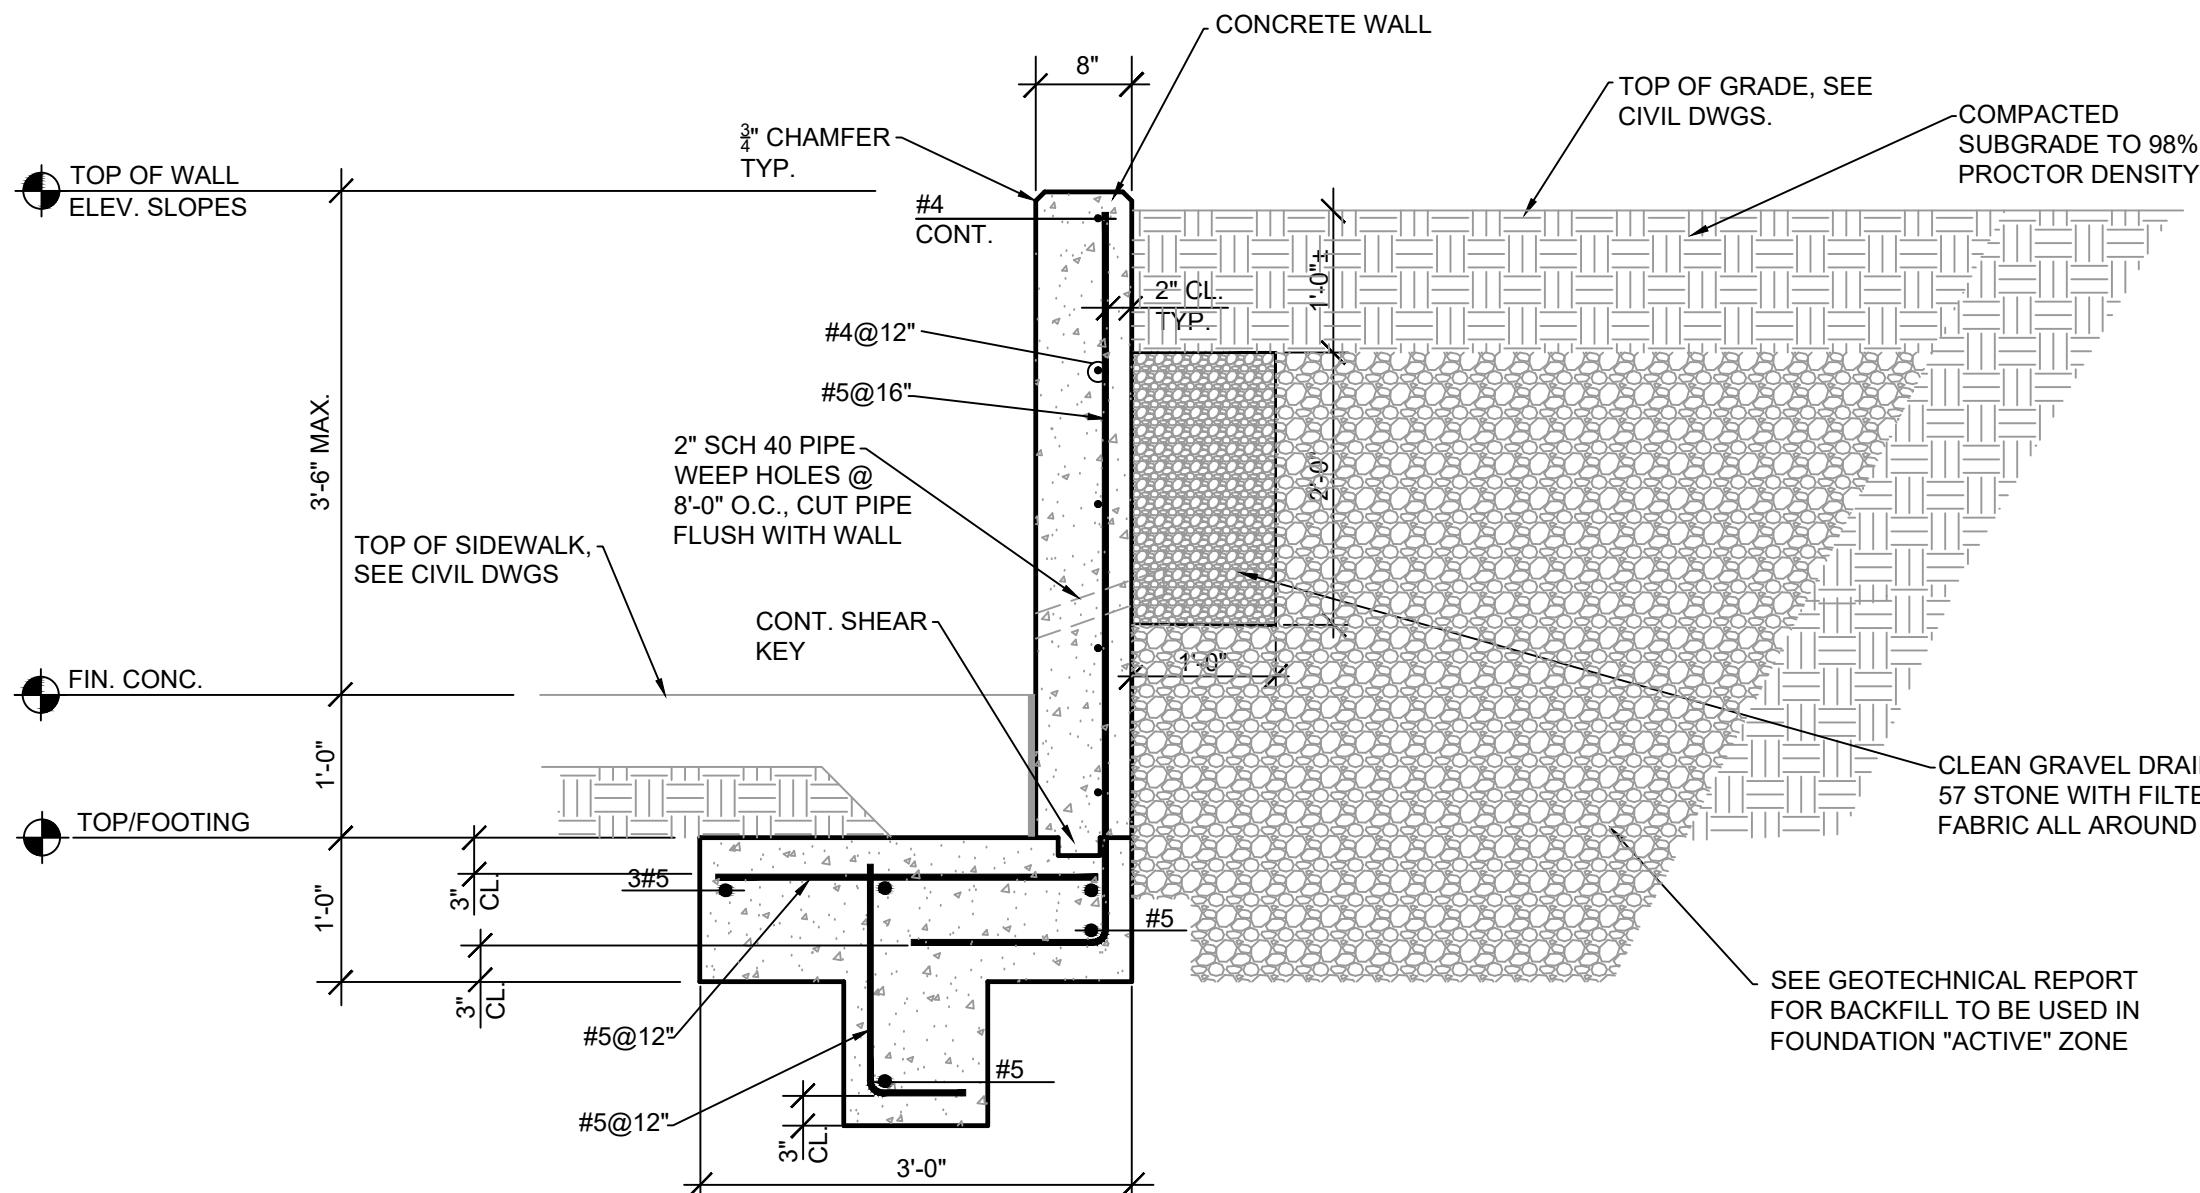

NOTE: COORDINATE HEIGHT REQUIRED
WITH CIVIL DWGS, SLOPE TOP OF WALL AS
DICTATED BY GRADES SHOWN ON CIVIL
DWGS

PROPERTY LINE CONCRETE RETAINING WALL (3'-6" MAX. RETAINING)
AT SCDOT RIGHT OF WAY
Scale 3/4" = 1'-0"

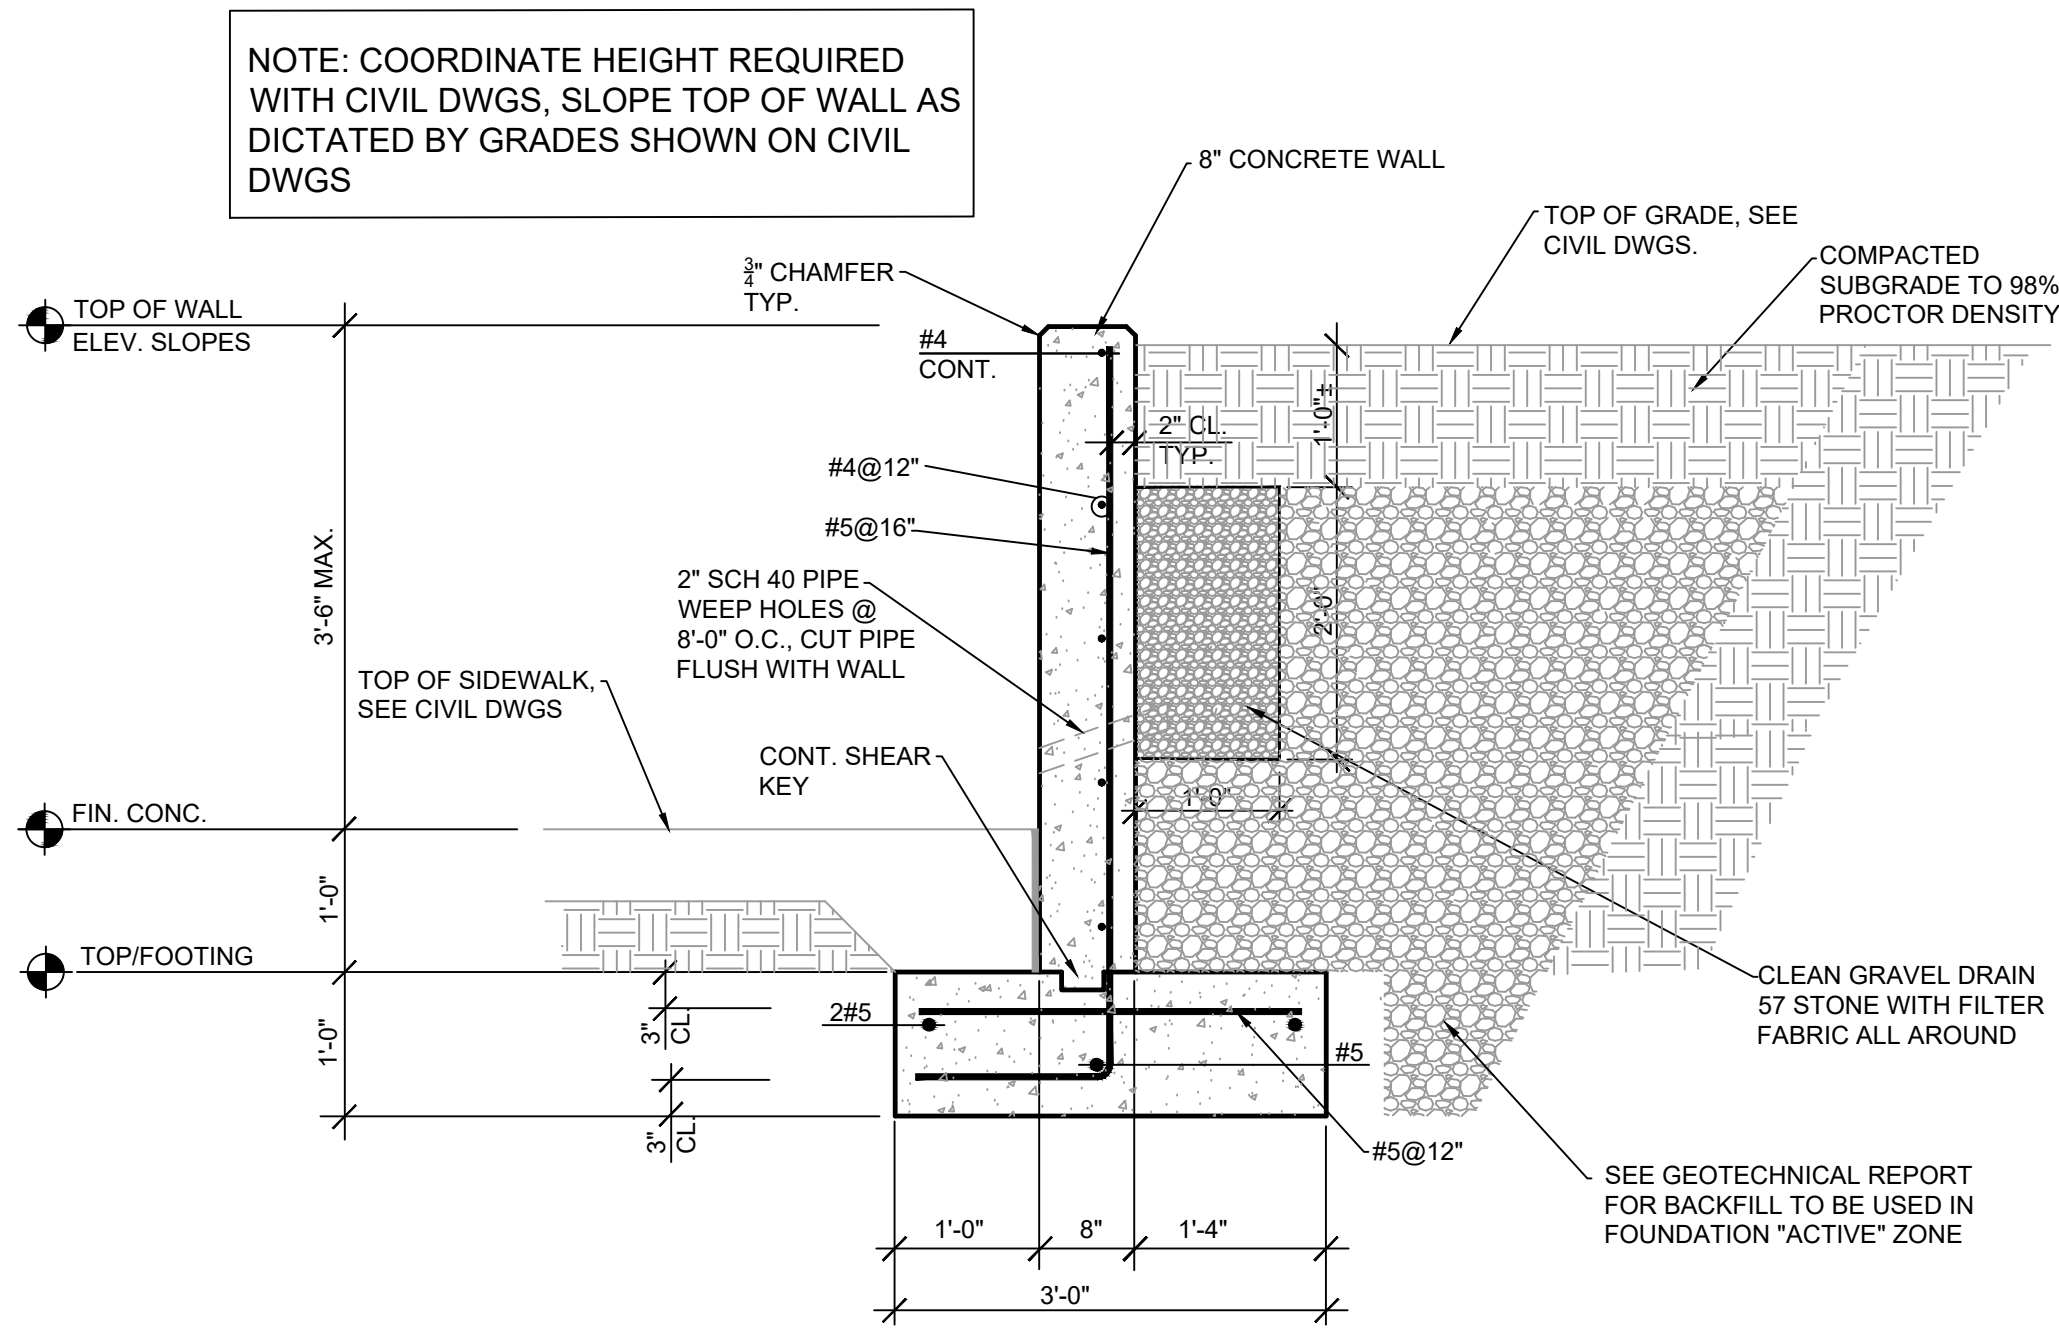

CONCRETE RETAINING WALL (3'-6" MAX. RETAINING)
Scale 3/4" = 1'-0"

Partner In Charge

Project Engineer

GMH

Drawn By

GMH

Date Drawn

11/13/2025

Revisions

No. 1 Date 4/14/26

No. 2 Date 6/9/26

No. Date

No. Date

